PLAN NOTES - BATTING CAGE LECTRICAL PLAN PER SHEET E-3.0 ONLY

1. CONTROL PANEL LOCATED IN THE ADMINISTRATION BUILDING. SEE ADMINISTRATION BUILDING POWER PLAN ON SHEET EB-3.2.
2. PANEL "LBB" WITH NEMA 3R ENCLOSURE.
3. PANEL "LBA" MOUNTED IN SWITCHBOARD.
4. POLE MOUNTED FLOODLIGHT. SEE DETAIL "D" ON SHEET E-3.1.
5. SWITCHBOARD FOR PANEL "HB", PANEL "LBA", CONTROL J-BOX AND TRANSFORMER "TB". SEE DETAIL "F" ON SHEET E-3.1.
6. CONTROL JUNCTION BOX. PROVIDE 16" X 16 " X 6" DEEP BOX. MOUNTED IN SWITCHBOARD.
7. RECEPTACLE FOR COIN MACHINE.

GEN. NOTES - BATTING CAGE ELECTRICAL PLAN PER SHEET E-3.0 ONLY

1. COORDINATE WITH THE PITCHING EQUIPMENT MANUFACTURER/SUPPLIER AS TO THE EXACT LOCATION OF THEIR EQUIPMENT. SUPPLY POWER AND MAKE CONNECTION TO MOTORS, AND EQUIPMENT REQUIRING ELECTRICAL CONNECTIONS AS INDICATED ON THE ELECTRICAL DRAWINGS AND MANUFACTURER'S SHOP DRAWINGS. REVIEW THE MANUFACTURER'S SHOP DRAWINGS FOR CONTROL CONDUIT AND WIRING REQUIREMENTS. ALL LINE AND LOW VOLTAGE CONTROL CONDUIT, WIRING AND CONNECTIONS SHALL BE PROVIDED BY THE CONTRACTOR. THE CONTRACTOR SHALL BE RESPONSIBLE FOR OBTAINING MANUFACTURER'S SHOP DRAWING PRIOR TO ROUSHING IN ALL CONDUIT TO THIS EQUIPMENT.
2. USE RIGID STEEL, PVC COATED CONDUIT ABOVE SLAB.
3. CONTROL PANEL SHALL BE MOUNTED IN THE ADMINISTRATION BUILDING.
4. ALL CONDUIT AND BOX FITTINGS SHALL BE SEALED TO PREVENT MOISTURE INTRUSION.

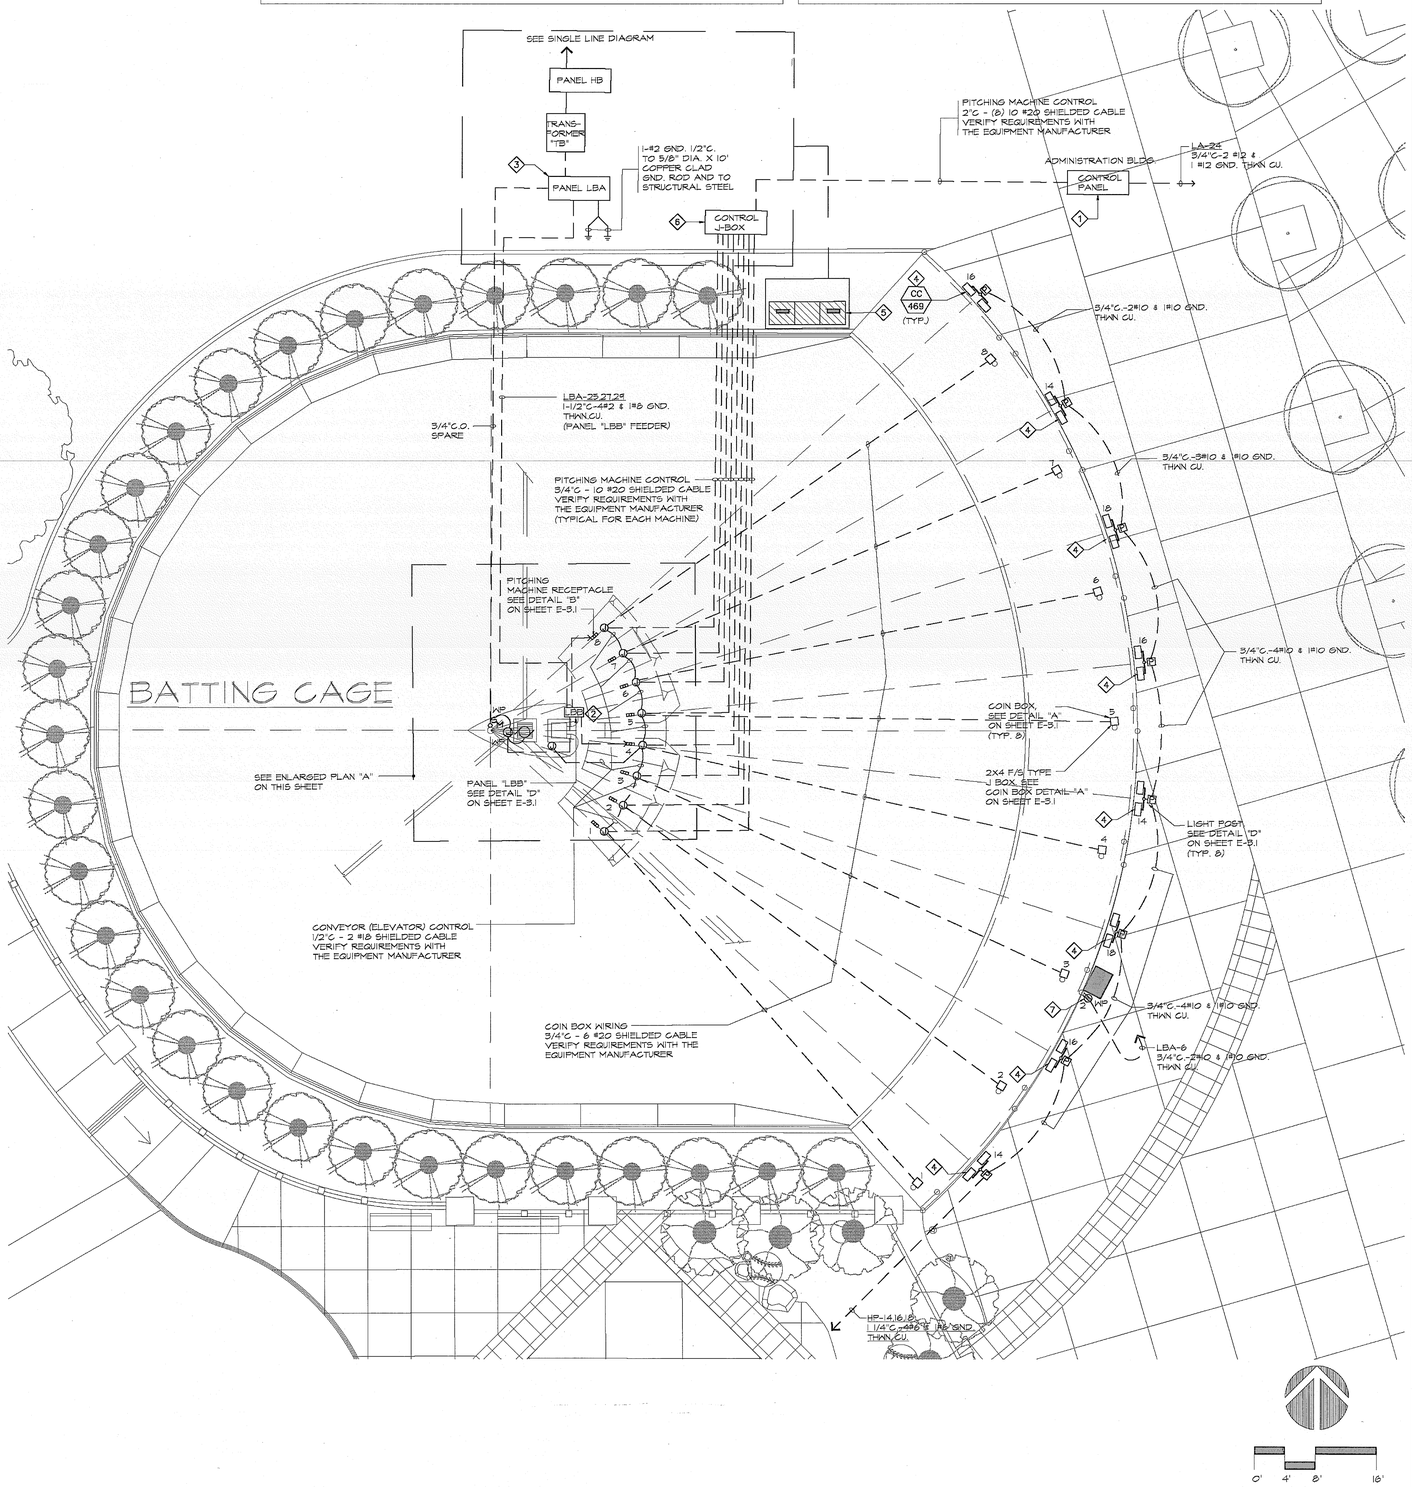

A BATTING CAGE ELECTRICAL PLAN SCALE: 1/8" = 1'-0"

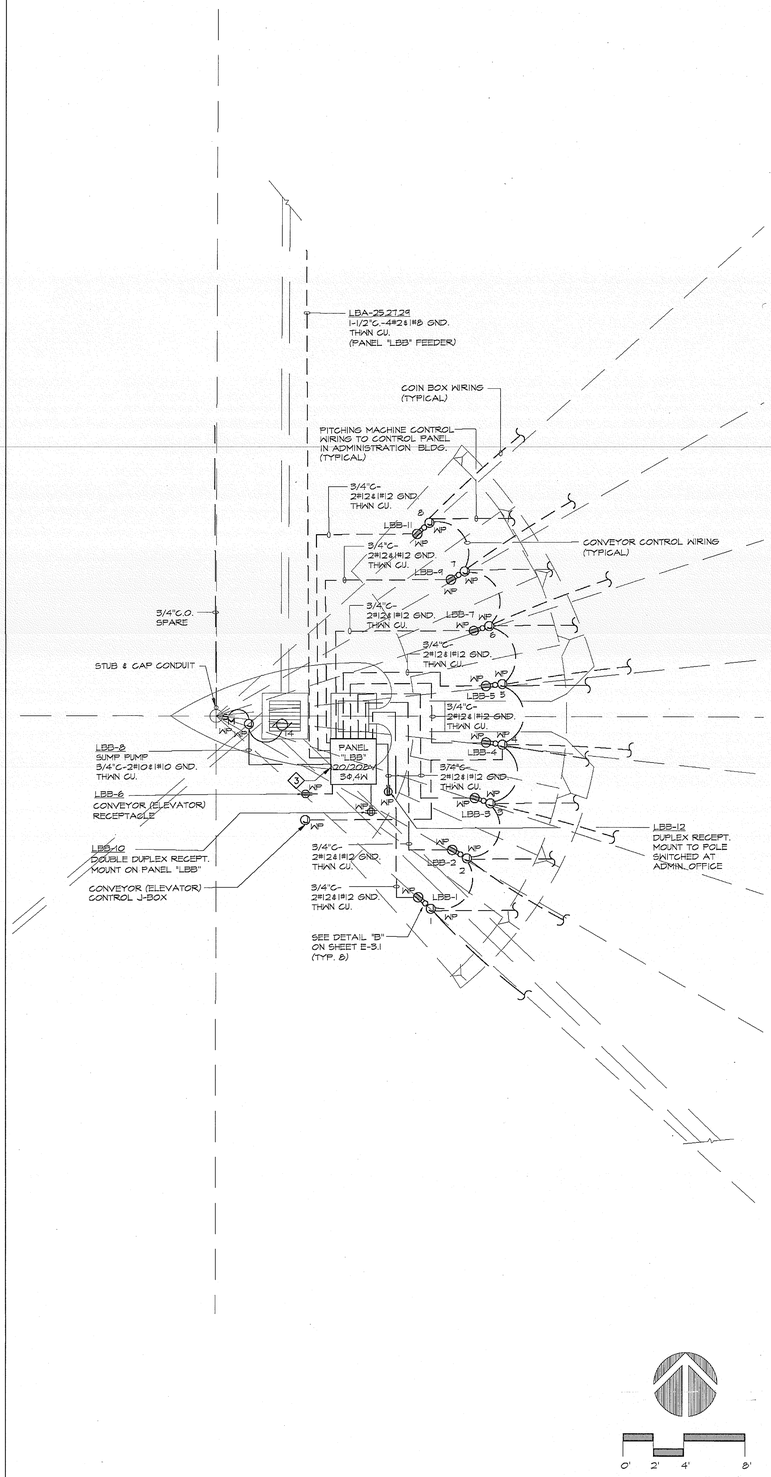

B BATTING CAGE ENLARGED ELECTRICAL PLAN "A" SCALE: 1/4" = 1'-0"

MIG

MOORE IACOFANO GOLTSMAN, INC.
801 N. HARBOR BLVD.
FULLERTON, CA 92831
TEL 714/871-3638
FAX 714/871-1188
www.migcom.com

CONSULTANT:

LRA ENGINEERS
Electrical Consulting Engineers
1471 Pomona Road, Unit E
Corona, California 92880
Tel: (951) 737-4569 Fax: (951) 737-9819

PROJECT TEAM:

LANDSCAPE ARCHITECT
MIG INC.

ARCHITECT
PITASSI ARCHITECTS INC.

CIVIL ENGINEERS/SURVEYOR
WALDEN & ASSOCIATES

STRUCTURAL ENGINEERS
CORREIA CONSULTING & DESIGN

ELECTRICAL ENGINEERS
LRA ENGINEERS

IRRIGATION DESIGNER
WILLIAMS IRRIGATION DESIGN

GEOTECHNICAL ENGINEERS
CONVERSE CONSULTANTS

TURF GRASS CONSULTANT
GUISE AND ASSOCIATES

PERRIS VALLEY Big League Dreams

2155 Trumble Road
Perris, California, 92570

SHEET TITLE

BATTING CAGE ELECTRICAL PLAN

100% CONSTRUCTION DOCUMENT

DATE	REVISIONS

STAMP

REGISTERED PROFESSIONAL ENGINEER
DAVID C. REGALADO
No. E18914
Exp. 6-30-11
ELECTRICAL
STATE OF CALIFORNIA

CHECKED BY	DATE
LRA	
DATE 01-07-10	FILE NAME
DRAWN BY CR	SHEET E-3.0
JOB NO. 05208.00	
SCALE AS NOTED	307 OF 313 SHEETS