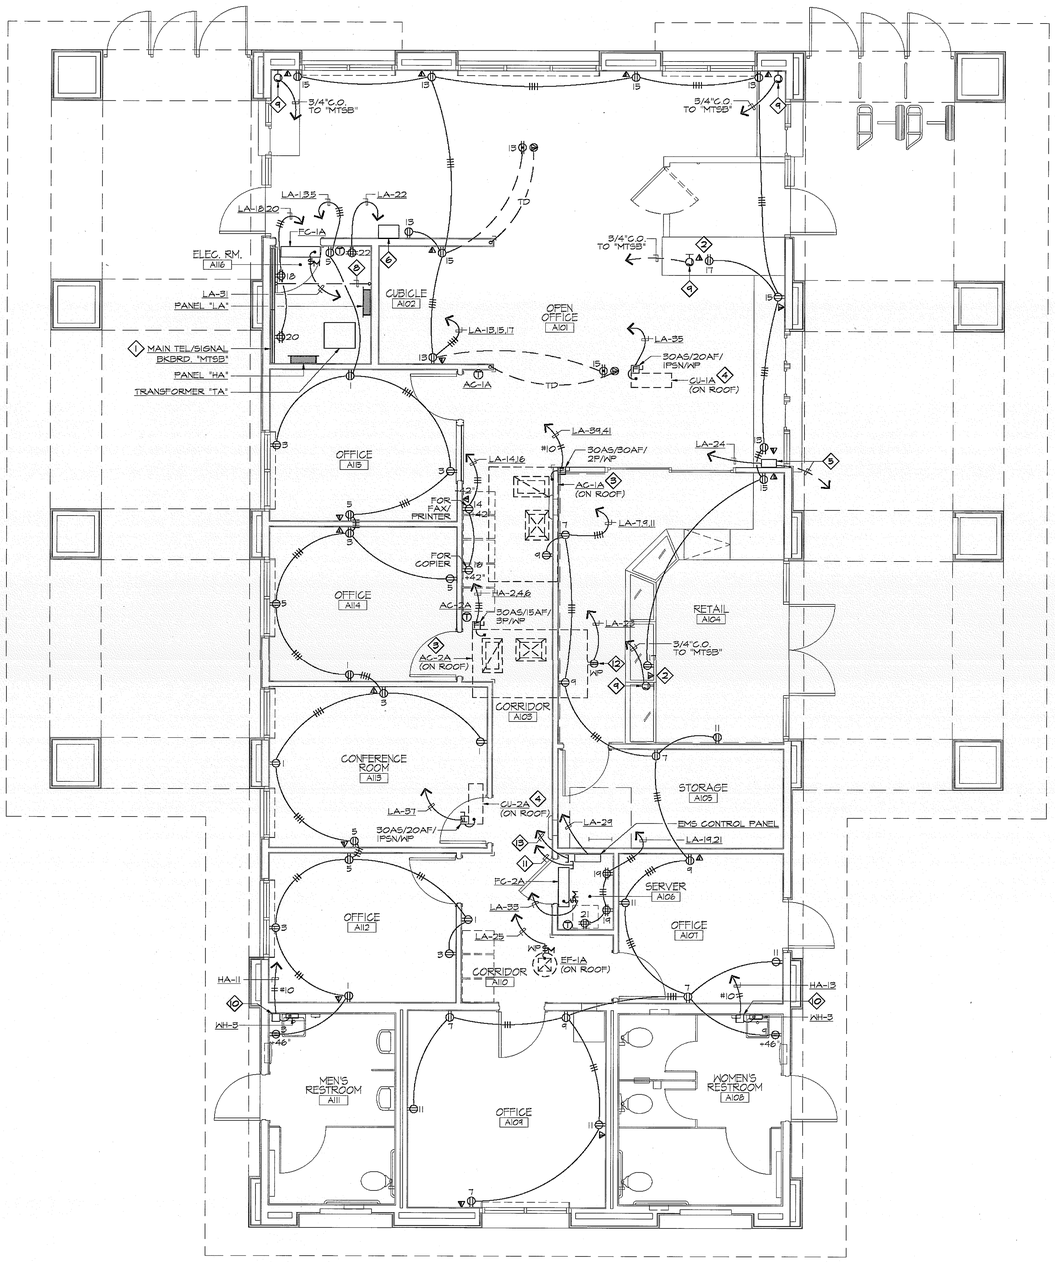

0 2 4 8 FEET

ADMINISTRATION BUILDING POWER PLAN SCALE: 1/4" = 1'-0"

POWER PLAN NOTES - ADMINISTRATION BUILDING PER SHEET EB-3.2 ONLY

1. 8'H X WALL WIDTH X 3/4" THICK TREATED PLYWOOD BACKBOARD WITH WHITE FIRE RETARDANT PAINT. PROVIDE 3/4"C - 1 #4 GRD. THWN CU. TO PANEL "HA" GROUND BUS.
2. CASE MOUNTED RECEPTACLE. COORDINATE MOUNTING WITH FURNITURE MANUFACTURER.
3. PROVIDE 1/2"C.O. TO RESPECTIVE THERMOSTAT.
4. PROVIDE 3/4"C WITH CONTROL WIRES TO CORRESPONDING UNIT. COORDINATE WITH THE H.V.A.C. CONTRACTOR.
5. PITCHING EQUIPMENT CONTROL PANEL. PROVIDE 2"C WITH REQUIRED CONTROL CABLES TO THE BATTING CAGE EQUIPMENT. SEE BATTING CAGE ELECTRICAL PLAN.
6. REMOTE MANUAL SWITCHES CABINET.
7. NOT USED.
8. 1 - 2"C WITH REQUIRED SPEAKER CABLES
   1 - 1"C WITH REQUIRED TELEPHONE CABLES
9. JUNCTION BOX FOR MISCELLANEOUS USE.
10. ENCLOSED CIRCUIT BREAKER FOR WATER HEATER. 30A, 1P
11. 3 - 2"C.O. TO MAIN TELEPHONE/SIGNAL BACKBOARD "MTSB."
12. ROOF RECEPTACLE WITHIN 25 FT. OF H.V.A.C. EQUIPMENT.
13. 3/4"C - 1 #4 GRD. TO PANEL "HA" GROUND BUS.

GENERAL NOTES

1. REFER TO MECHANICAL DRAWINGS FOR CONTROL DIAGRAMS. ALL EQUIPMENT, POWER AND CONTROL CONDUITS, WIRES, ETC. CALLED FOR AS BY ELECTRICAL CONTRACTOR OR WORK UNDER DIVISION 16 SHALL BE FURNISHED AND INSTALLED BY THIS CONTRACTOR.
2. HVAC EQUIPMENT OVERCURRENT PROTECTION SHALL BE SIZED PER EQUIPMENT NAMEPLATE RATING OR AS RECOMMENDED BY THE EQUIPMENT MANUFACTURER.

MIG
MOORE IACOFANO GOLTSMAN, INC.
601 N. HARBOR BLVD.
FULLERTON, CA 92831
TEL 714/871-3633
FAX 714/871-1183
www.migcom.com

PITASSI ARCHITECTS, INC.
8439 White Oak Ave., Suite. 105
Rancho Cucamonga, Ca 91730
Tel. 909-980-1361 ▪ Fax. 909-944-5814
e-mail. pjpaia@pitassiarchitects.com

CONSULTANT:

LRA ENGINEERS
Electrical Consulting Engineers
1471 Pomona Road, Unit E
Corona, California 92880
Tel: (951) 737-4569 Fax: (951) 737-6619

PERRIS VALLEY Big League Dreams

2155 Trumble Road
Perris, California 92570

SHEET TITLE

ADMINISTRATION BUILDING POWER PLAN

100% CONSTRUCTION DOCUMENT

DATE	REVISIONS

STAMP

REGISTERED PROFESSIONAL ENGINEER
DONALD C. NEGUSANTI
No. E18914
Exp. 6-30-11
ELECTRICAL
STATE OF CALIFORNIA

CHECKED BY	DATE
LRA	
DATE 01-07-10	FILE NAME
DRAWN BY CR	SHEET EB-3.2
JOB NO. 05208.00	
SCALE AS NOTED	170 OF 313 SHEETS