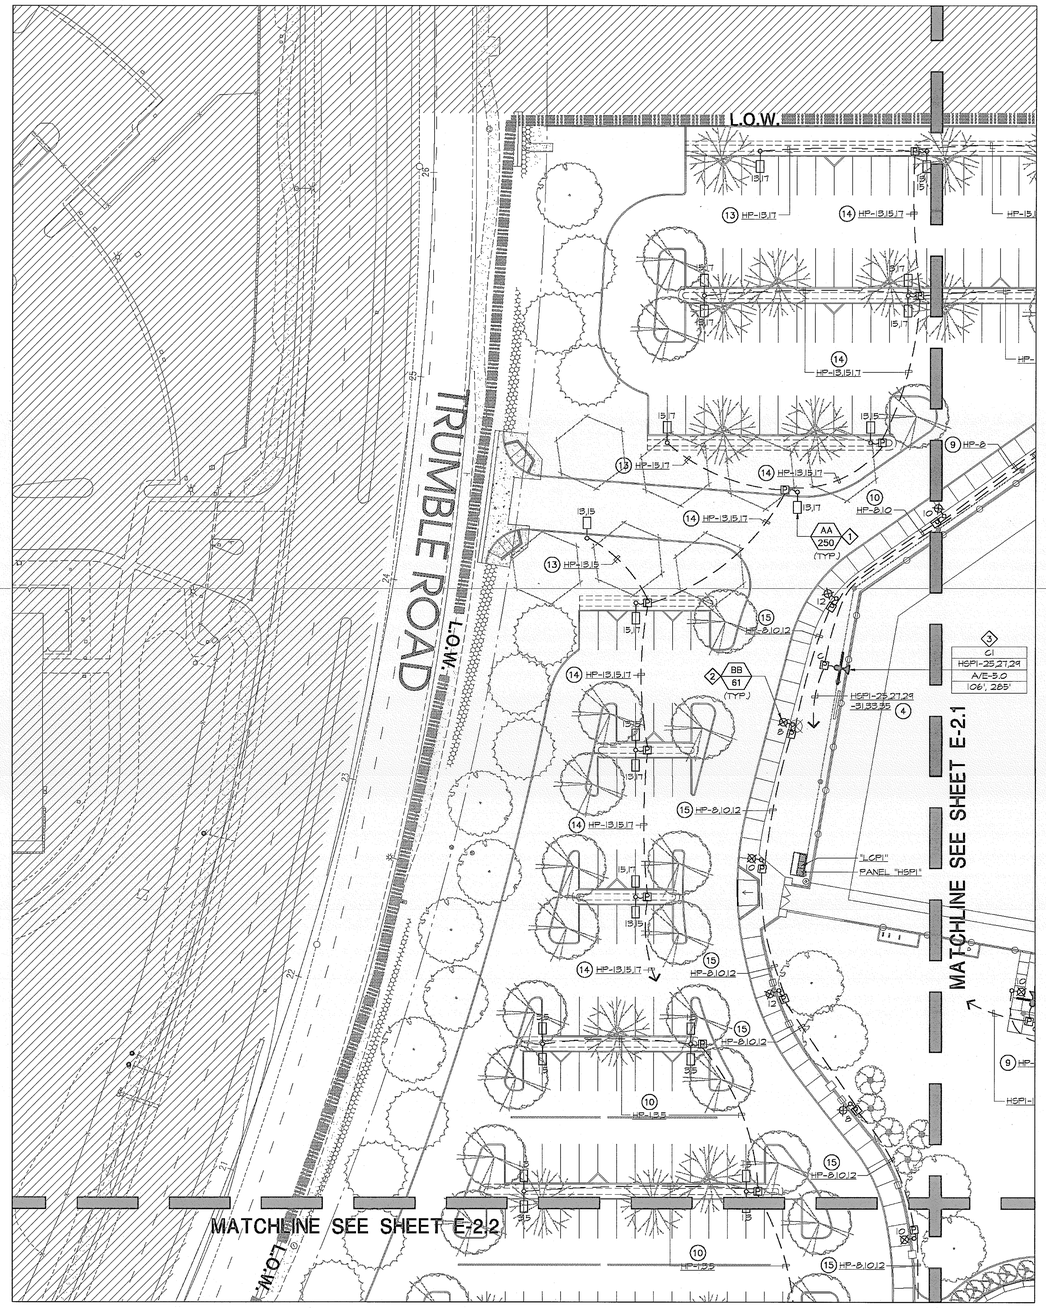

PLAN NOTES - ELECTRICAL SITE LIGHTING PLAN

1. PARKING AREA LIGHT FIXTURE AND POLE. SEE DETAIL "C" ON SHEET E-5.1.
2. SECURITY LIGHT FIXTURE AND POLE. SEE DETAIL "D" ON SHEET E-5.1.
3. SPORTS FIELD LIGHT FIXTURES AND POLE. SEE DETAIL "A" AND POLE SCHEDULES ON SHEET E-5.0.
4. SPORTS FIELD LIGHT FIXTURES AND POLE. SEE DETAIL "B" AND POLE SCHEDULES ON SHEET E-5.0.
5. SPORTS FIELD LIGHT FIXTURES AND POLE. SEE DETAIL "C" AND POLE SCHEDULES ON SHEET E-5.0.
6. SPORTS FIELD LIGHT FIXTURES AND POLE. SEE DETAIL "D" AND POLE SCHEDULES ON SHEET E-5.0.
7. SPORTS FIELD LIGHT FIXTURES AND POLE. SEE DETAIL "E" AND POLE SCHEDULES ON SHEET E-5.0.
8. SPORTS FIELD LIGHT FIXTURES AND POLE. SEE DETAIL "F" AND POLE SCHEDULES ON SHEET E-5.0.
9. SPORTS FIELD LIGHT FIXTURES AND POLE. SEE DETAIL "G" AND POLE SCHEDULES ON SHEET E-5.0.
10. MONUMENT SIGN/TREE UP-LIGHT. SEE DETAIL "I" ON SHEET E-5.1.
11. MONUMENT SIGN UP-LIGHT. SEE DETAIL "J" ON SHEET E-5.1.
12. SEE ENLARGED FLAG POLE LIGHTING PLAN ON SHEET E-2.3.
13. POLE MOUNTED FLOODLIGHT. SEE DETAIL "J" ON SHEET E-5.0.
14. POLE MOUNTED SPEAKER. SEE DETAIL "J" ON SHEET E-5.0.
15. 1"G WITH SPEAKER CABLE TO TEL/SIGNAL BKBRD. "TS-G" AT CONCESSION BUILDING.
16. SEE ENLARGED MONUMENT SIGN LIGHTING PLAN ON SHEET E-2.4.
17. FLAG POLE UP-LIGHT. SEE DETAIL "H" ON SHEET E-5.1.
18. SEE BATTING CAGE ELECTRICAL PLANS ON SHEET E-3.0.
19. SEE SOCCER ARENA LIGHTING PLANS ON SHEET E-4.0.
20. SEE SOCCER STADIUM SEATING SHADE STRUCTURE LIGHTING PLAN ON SHEET E-4.2. ADDITIVE ALTERNATE #1.
21. SEE MINOR LEAGUE STADIUM SEATING SHADE STRUCTURE LIGHTING PLAN ON SHEET E-4.2. ADDITIVE ALTERNATE #3.
22. SEE TOT LOT AREA SHADE STRUCTURE LIGHTING PLANS ON SHEET E-4.2.

WIRING LEGEND

1. 2"C - 3 #8 & 1 #10 GRD THAN CU (SPORTS FIELD)
2. 2"C - 3 #6 & 1 #10 GRD THAN CU (SPORTS FIELD)
3. 2"C - 6 #6 & 1 #10 GRD THAN CU (SPORTS FIELD)
4. 2"C - 3 #6, 3 #4 & 1 #8 GRD THAN CU (SPORTS FIELD)
5. 2"C - 3 #6, 3 #2 & 1 #8 GRD THAN CU (SPORTS FIELD)
6. 2"C - 3 #4 & 1 #8 GRD THAN CU (SPORTS FIELD)
7. 2"C - 3 #2 & 1 #8 GRD THAN CU (SPORTS FIELD)
8. 2"C - 3 #4, 3 #2 & 1 #8 GRD THAN CU (SPORTS FIELD)
9. 1"C - 2 #8 & 1 #10 GRD THAN CU (PARKING AREA/WALKWAY)
10. 1"C - 3 #8 & 1 #10 GRD THAN CU (PARKING AREA/WALKWAY/MONUMENT SIGN)
11. 1"C - 2 #6 & 1 #10 GRD THAN CU (PARKING AREA)
12. 1"C - 3 #6 & 1 #10 GRD THAN CU (PARKING AREA)
13. 1 1/2"C - 2 #4 & 1 #8 GRD THAN CU (PARKING AREA)
14. 1 1/2"C - 3 #4 & 1 #8 GRD THAN CU (PARKING AREA)
15. 1"C - 4 #8 & 1 #10 GRD THAN CU (WALKWAY)
16. 1"C - 2 #10 & 1 #10 GRD THAN CU (FLAG POLE/MAINTENANCE FLOODLIGHTS)
17. 1"C - 3 #10 & 1 #10 GRD THAN CU (MAINTENANCE FLOODLIGHTS)

DIGALERT
DIAL TOLL FREE
1-800-422-4133
AT LEAST TWO DAYS BEFORE YOU DIG
UNDERGROUND SERVICE ALERT OF SOUTHERN CALIFORNIA

0' 15' 30' 60'

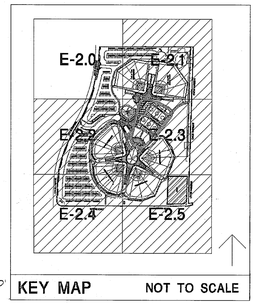

KEY MAP NOT TO SCALE

MIG
MOORE IACOFANO GOLTSMAN, INC.
801 N. HARBOR BLVD.
FULLERTON, CA 92831
TEL 714/871-3638
FAX 714/871-1188
www.migcom.com

CONSULTANT:

LRA ENGINEERS
Electrical Consulting Engineers
1471 Pomona Road, Unit E
Corona, California 92880
Tel: (951) 737-4669 Fax: (951) 737-5919

PROJECT TEAM:
LANDSCAPE ARCHITECT
MIG INC.

ARCHITECT
PITASSI ARCHITECTS INC.

CIVIL ENGINEERS/SURVEYOR
WALDEN & ASSOCIATES

STRUCTURAL ENGINEERS
CORREIA CONSULTING & DESIGN

ELECTRICAL ENGINEERS
LRA ENGINEERS

IRRIGATION DESIGNER
WILLIAMS IRRIGATION DESIGN

GEOTECHNICAL ENGINEERS
CONVERSE CONSULTANTS

TURF GRASS CONSULTANT
GUISE AND ASSOCIATES

PERRIS VALLEY Big League Dreams

2155 Trumble Road
Perris, California, 92570

SHEET TITLE
ELECTRICAL SITE LIGHTING PLAN

100% CONSTRUCTION DOCUMENT

DATE	REVISIONS

STAMP

REGISTERED PROFESSIONAL ENGINEER
DONALD C. RESNIKOFF
No. E18914
Exp. 6-30-11
ELECTRICAL
STATE OF CALIFORNIA

CHECKED BY	DATE
LRA	
DATE 01-07-10	FILE NAME
DRAWN BY CR	SHEET E-2.0
JOB NO. 05208.00	
SCALE 1"=30'-0"	301 OF 313 SHEETS