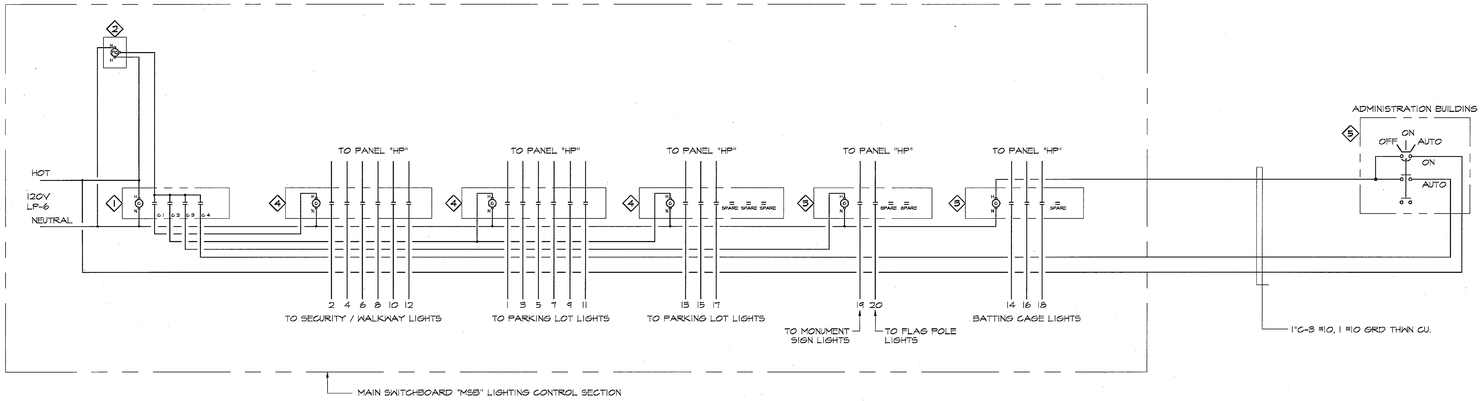

A PARKING AREA, SECURITY/WALKWAY AND BATTING CAGE LIGHTING CONTROL DIAGRAM NOT TO SCALE

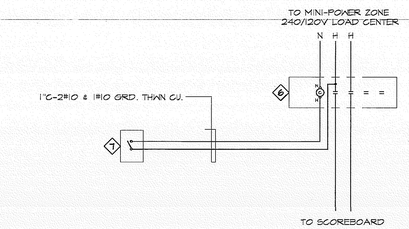

NOTE: CONTROL DIAGRAM TYPICAL FOR MINOR LEAGUE FIELDS A & B, ANGEL STADIUM, FENWAY PARK, DODGER STADIUM AND YANKEE STADIUM

B TYPICAL SCOREBOARD CONTROL DIAGRAM NOT TO SCALE

REFERENCE NOTES - CONTROL DIAGRAMS PER SHEET E-0.7 ONLY

1. 4 CIRCUIT ELECTRONIC TIME SWITCH, FULL YEAR / 7 DAY PROGRAMMING INTERMATIC #ET7041BGR
2. PHOTO-CELL CONTROL, 120V. MOUNT ON TOP OF MAIN SWITCHBOARD "MSB" FACING NORTH. INTERMATIC K4221C
3. 30A CONTACTS, 4 POLE, 120V COIL ELECTRICALLY HELD LIGHTING CONTACTOR. SQUARE D CLASS 8903, TYPE L640 OR EQUAL.
4. 30A CONTACTS, 8 POLE, 120V COIL ELECTRICALLY HELD LIGHTING CONTACTOR. SQUARE D CLASS 8903, TYPE L880 OR EQUAL.
5. OFF-ON-AUTO SWITCH MOUNTED IN THE MUSCO REMOTE MANUAL SWITCHES CABINET IN THE ADMINISTRATION BUILDING.
6. 30A CONTACTS, 4 POLE, 120V, NEMA 3R ENCL. ELECTRICALLY HELD LIGHTING CONTACTOR. SQUARE D CLASS 8903, TYPE LH40 OR EQUAL. MOUNT ADJACENT TO SCOREBOARD MINI-POWER ZONE.
7. KEYED "ON-OFF" SWITCH WITH WEATHERPROOF COVER LOCATED AT THE STADIUM CENTER SEATING BEHIND THE HOME PLATE. SEE DETAIL E ON SHEET E-5.1.

NOTES:

1. PROVIDE NAMEPLATES TO IDENTIFY ALL EQUIPMENT IN THE LIGHTING CONTROL CABINET.
2. LIGHTING CONTROL "ON AND OFF" SCHEDULES SHALL BE AS DIRECTED BY BIG LEAGUE DREAMS / COUNTY.

MIG

MOORE IACOFANO GOLTSMAN, INC.
801 N. HARBOR BLVD.
FULLERTON, CA 92831
TEL 714/871-3538
FAX 714/871-1188
www.migcom.com

CONSULTANT:

LRA ENGINEERS
Electrical Consulting Engineers
1471 Pomona Road, Unit E
Corona, California 92880
Tel: (951) 737-5569 Fax: (951) 737-5819

PROJECT TEAM:

LANDSCAPE ARCHITECT
MIG INC.

ARCHITECT
PITASSI ARCHITECTS INC.

CIVIL ENGINEERS/SURVEYOR
WALDEN & ASSOCIATES

STRUCTURAL ENGINEERS
CORREIA CONSULTING & DESIGN

ELECTRICAL ENGINEERS
LRA ENGINEERS

IRRIGATION DESIGNER
WILLIAMS IRRIGATION DESIGN

GEOTECHNICAL ENGINEERS
CONVERSE CONSULTANTS

TURF GRASS CONSULTANT
GUISE AND ASSOCIATES

PERRIS VALLEY Big League Dreams

2155 Trumble Road
Perris, California, 92570

SHEET TITLE

LIGHTING CONTROL DIAGRAMS

100% CONSTRUCTION DOCUMENT

DATE	REVISIONS

STAMP

REGISTERED PROFESSIONAL ENGINEER
DAVID E. REGALADO
No. E18914
Exp. 6-30-11
ELECTRICAL
STATE OF CALIFORNIA

CHECKED BY	DATE
LRA	

DATE 01-07-10	FILE NAME
DRAWN BY CR	SHEET E-0.7
JOB NO. 05208.00	
SCALE NONE	294 OF 313 SHEETS