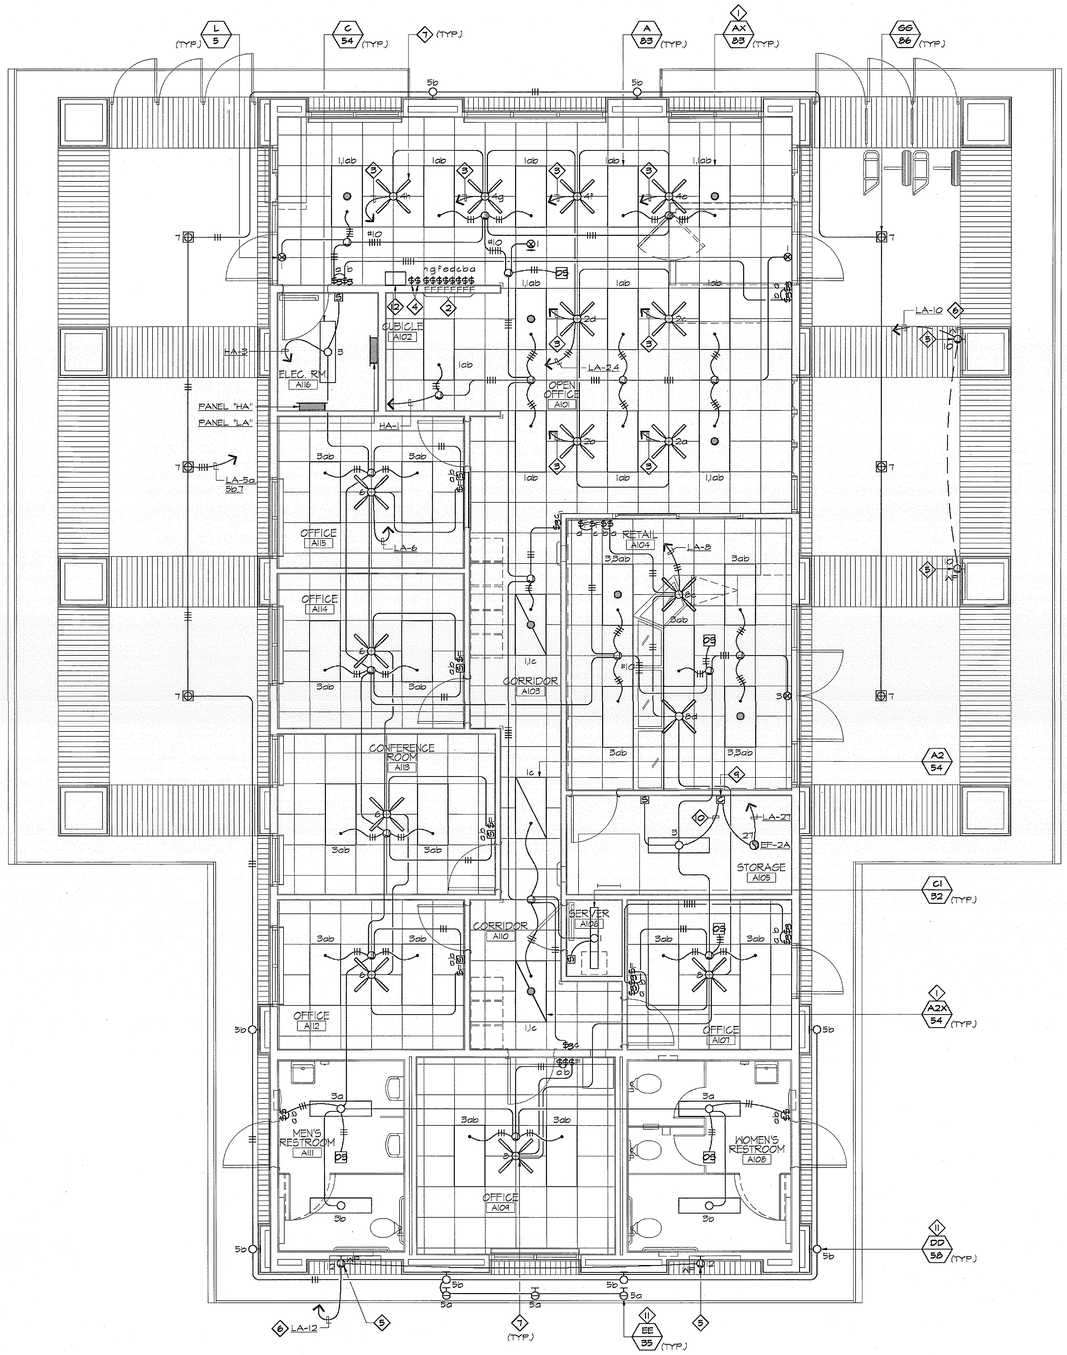

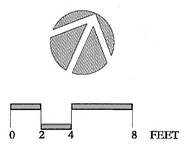

ADMINISTRATION BUILDING LIGHTING PLAN SCALE: 1/4" = 1'-0"

LIGHTING PLAN NOTES - ADMINISTRATION BUILDING PER SHEET EB-3.1 ONLY

1. PROVIDE HOT WIRE FOR EMERGENCY BATTERY UNIT.
2. OPEN OFFICE CEILING FAN CONTROL SWITCHES.
3. TO OPEN OFFICE CEILING FAN CONTROL SWITCH.
4. LIGHT SWITCHES FOR BULLETIN BOARD LIGHTS.
5. JUNCTION BOX FOR BULLETIN BOARD LIGHTS. CONNECT PER EQUIPMENT MANUFACTURER'S REQUIREMENTS.
6. WIRE CIRCUIT THROUGH BULLETIN BOARD LIGHT SWITCH IN THE OPEN OFFICE AREA.
7. CEILING FAN, 16 TOTAL IN ADMINISTRATION BUILDING. SEE LIGHTING FIXTURE SCHEDULE ON SHEET EB-0.1.
8. NOT USED.
9. EXHAUST FAN SHALL BE CONTROLLED BY THE LIGHT SWITCH. CONTRACTOR SHALL PROVIDE A RELAY MOUNTED IN ACCESSIBLE CEILING SPACE OR MOUNTED ON WALL INSIDE THE ROOM 6' BELOW THE CEILING. EXHAUST FAN SHALL BE WIRED THRU THE RELAY. RELAY SHALL BE 2P, 30A CONTACTS, 277V CONTROL COIL, NEMA 1 ENCLOSURE.
10. CONNECT RELAY CONTROL COIL TO ROOM LIGHT (277V).
11. REFER TO ARCHITECTURAL DRAWINGS FOR MOUNTING HEIGHT.
12. REMOTE MANUAL SWITCHES CABINET FOR BASEBALL FIELD AND BATTING CAGE LIGHTS. SEE LIGHTING CONTROL DIAGRAM ON SHEET E-0.6.

MOORE IACOFANO GOLTSMAN, INC.
601 N. HARBOR BLVD. FULLERTON, CA 92831
TEL 714/871-3639 FAX 714/871-1188
www.migcom.com

PITASSI ARCHITECTS, INC.
8439 White Oak Ave., Suite. 105
Rancho Cucamonga, Ca 91730
Tel. 909-980-1361 ▪ Fax. 909-944-5814
e-mail. pjpaia@pitassiarchitects.com

CONSULTANT:

LRA ENGINEERS
Electrical Consulting Engineers
1471 Pomona Road, Unit E
Corona, California 92880
Tel: (951) 737-4069 Fax: (951) 737-0819

PERRIS VALLEY Big League Dreams

2155 Trumble Road
Perris, California 92570

SHEET TITLE

ADMINISTRATION BUILDING LIGHTING PLAN

100% CONSTRUCTION DOCUMENT

DATE	REVISIONS

STAMP

REGISTERED PROFESSIONAL ENGINEER DAVID E. REGIANO No. E18914 Exp. 6-30-11 ELECTRICAL STATE OF CALIFORNIA

CHECKED BY	DATE
LRA	

DATE	FILE NAME
01-07-10	
DRAWN BY CR	SHEET EB-3.1
JOB NO. 05208.00	
SCALE AS NOTED	169 OF 313 SHEETS