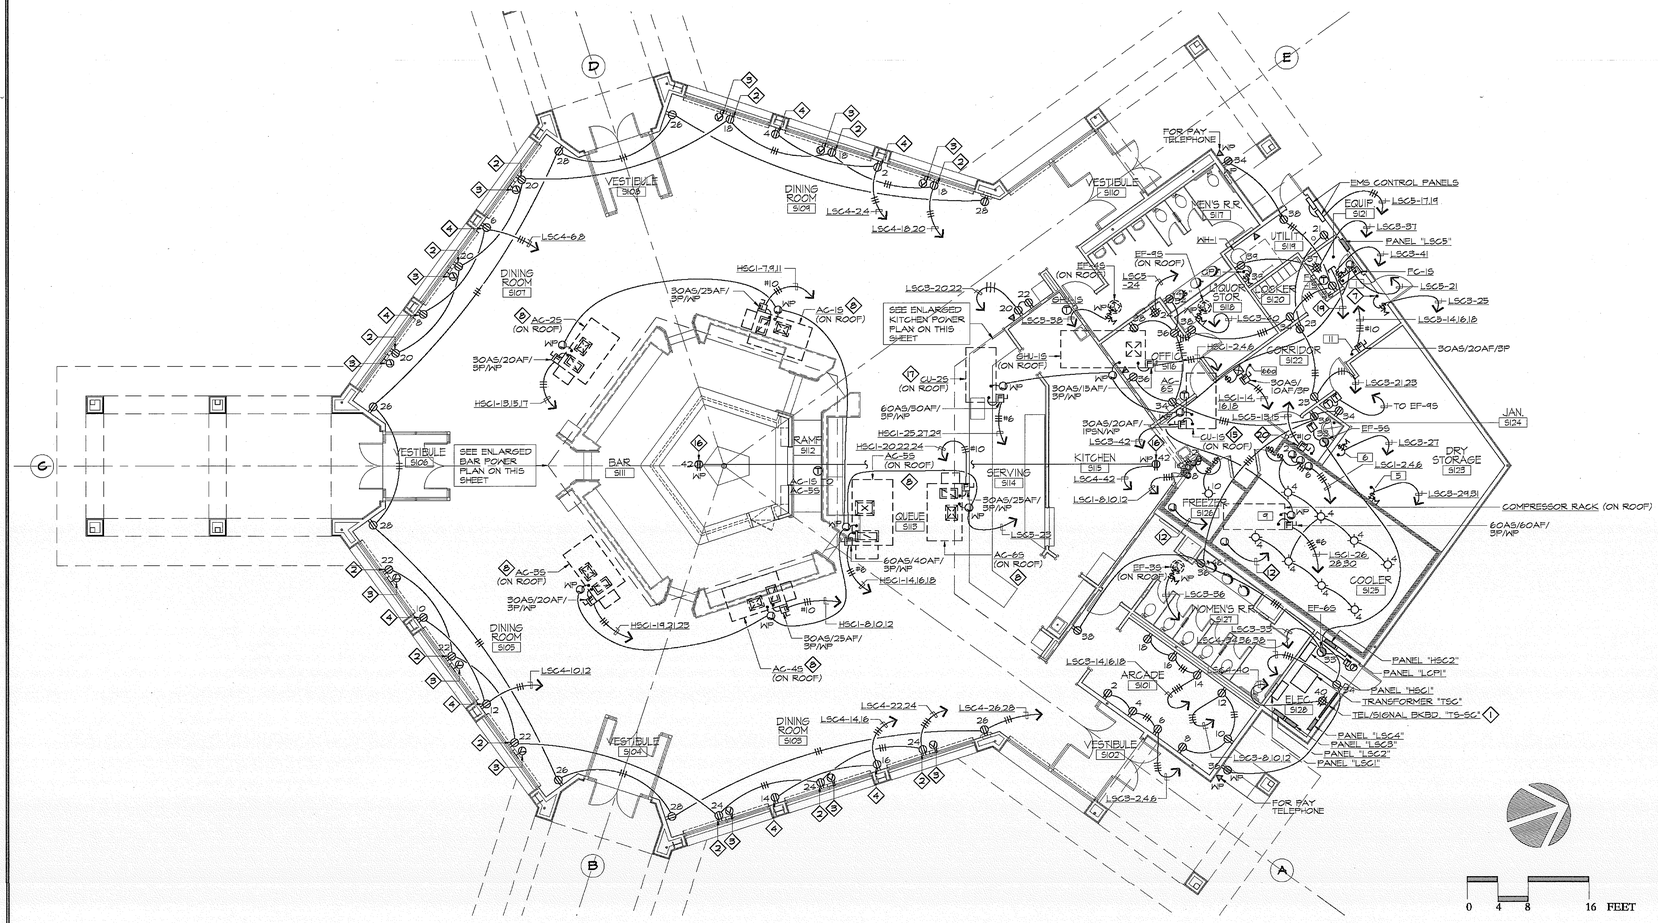

STADIUM CLUB POWER PLAN SCALE: 1/8" = 1'-0"

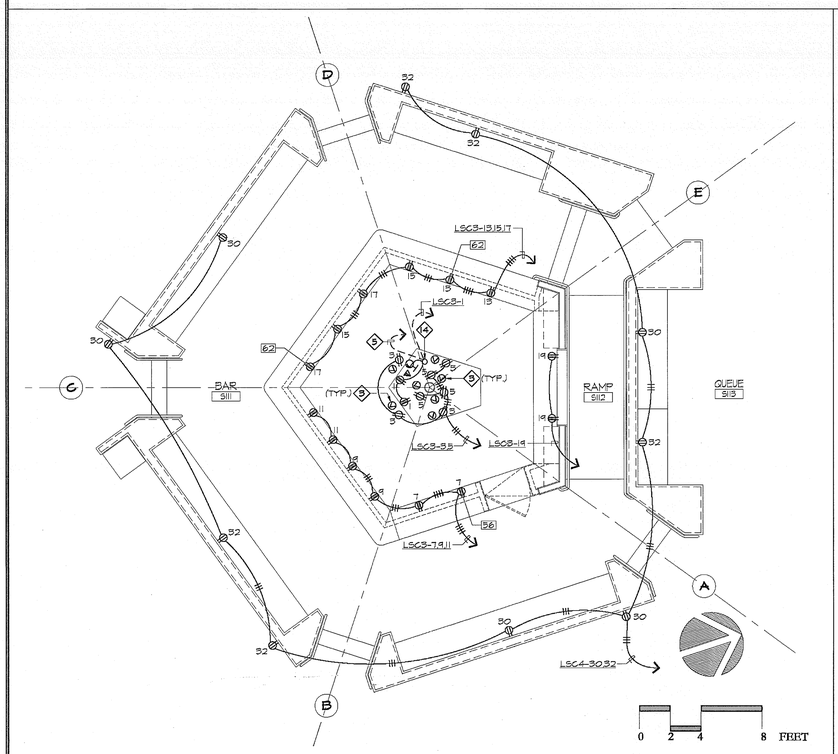

ENLARGED STADIUM CLUB BAR POWER PLAN SCALE: 1/4" = 1'-0"

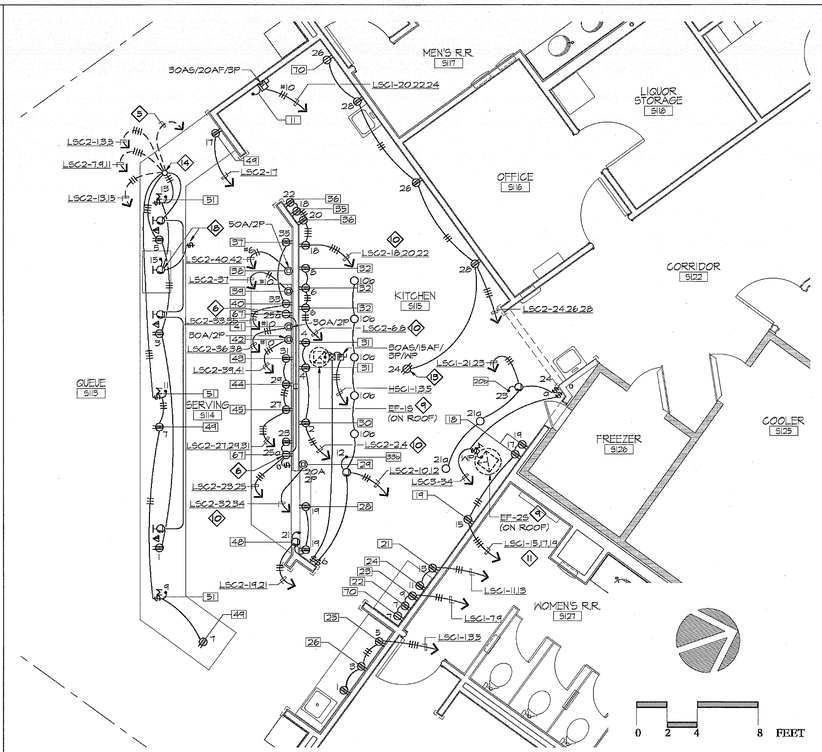

ENLARGED STADIUM CLUB KITCHEN POWER PLAN SCALE: 1/4" = 1'-0"

POWER PLAN NOTES - STADIUM CLUB BUILDING PER SHEET EB-2.2 ONLY

1. 8'H X WALL WIDTH X 3/4" THICK TREATED PLYWOOD BACKBOARD WITH WHITE FIRE RETARDANT PAINT. PROVIDE 3/4"C - 1 #4 GRD. THWN CU. TO PANEL "HSC1" GROUND BUS.
2. RECEPTACLE FOR T.V. MONITOR. VERIFY LOCATION AND MOUNTING HEIGHT WITH THE OWNER.
3. C.A.T.V. OUTLET, PROVIDE 3/4"C WITH TV CABLE TO TEL/SIGNAL BACKBOARD "TS-S". SEE ARCHITECTURAL DRAWINGS.
4. RECEPTACLE FOR SIGN LIGHTS. VERIFY LOCATION AND MOUNTING HEIGHT WITH THE OWNER. SEE "SWITCHBANK DETAIL" ON SHEET EB-2.1.
5. 3/4"C.O. TO KITCHEN/OFFICE SPACE. VERIFY REQUIREMENTS WITH THE KITCHEN EQUIPMENT CONTRACTOR.
6. RECEPTACLE FOR MENU BOARD SIGN LIGHTS. VERIFY LOCATION AND MOUNTING HEIGHT WITH THE OWNER.
7. CONNECT TO AIR CURTAIN THRU DOOR ACTIVATED MICRO SWITCH.
8. PROVIDE 1/2"C.O. TO RESPECTIVE THERMOSTAT.
9. POWER ON ROOF FOR EXHAUST FAN WITH SWITCH, INTER-CONNECT WITH CORRESPONDING H.V.A.C. UNIT. REFER TO MECHANICAL DRAWINGS AND COORDINATE WITH THE H.V.A.C. CONTRACTOR.
10. SEE KITCHEN EQUIPMENT "A" AUTOMATIC SHUT-OFF CONTROL DIAGRAM ON THIS SHEET.
11. SEE KITCHEN EQUIPMENT "B" AUTOMATIC SHUT-OFF CONTROL DIAGRAM ON THIS SHEET.
12. TO COMPRESSOR RACK ON ROOF, VERIFY CONDUIT AND WIRING REQUIREMENTS WITH THE WALK-IN COOLER CONTRACTOR.
13. CEILING CORD COIL RECEPTACLE, 120V, 1Ø.
14. CONDUIT STUB UP.
15. PROVIDE 3/4"C WITH CONTROL WIRES TO CORRESPONDING INDOOR UNIT. REFER TO MECHANICAL DRAWINGS AND COORDINATE WITH THE H.V.A.C. CONTRACTOR.
16. ROOF MOUNTED RECEPTACLE WITHIN 25 FT. OF H.V.A.C. EQUIPMENT, PROVIDE STEEL CHANNEL SUPPORT AS REQUIRED.
17. POWER ON ROOF FOR CU-25, INTER-CONNECT WITH CORRESPONDING H.V.A.C. UNIT. REFER TO MECHANICAL DRAWINGS AND COORDINATE WITH THE H.V.A.C. CONTRACTOR.
18. JUNCTION BOX AND SWITCH FOR CANDY DISPLAY LIGHTS, VERIFY EXACT LOCATION.
19. 2 - 2"C.O. TO TEL/SIGNAL BACKBOARD "TS-SC".
20. FUSED DISCONNECT SWITCH FOR MAJOR LEAGUE FIELDS MISTING SYSTEM PUMP 30A6/30AF/2P/WP

GENERAL NOTES

1. REFER TO MECHANICAL DRAWINGS FOR CONTROL DIAGRAMS. ALL EQUIPMENT, POWER AND CONTROL CONDUITS, WIRES, ETC. CALLED FOR AS BY ELECTRICAL CONTRACTOR OR WORK UNDER DIVISION 16 SHALL BE FURNISHED AND INSTALLED BY THIS CONTRACTOR.
2. HVAC EQUIPMENT OVERCURRENT PROTECTION SHALL BE SIZED PER EQUIPMENT NAMEPLATE RATING OR AS RECOMMENDED BY THE
3. REFER TO KITCHEN EQUIPMENT SHOP DRAWINGS FOR EXACT LOCATION OF OUTLETS, EQUIPMENT CONTROL DIAGRAMS AND CONTROL EQUIPMENT FURNISHED OR INSTALLED UNDER ELECTRICAL WORK.

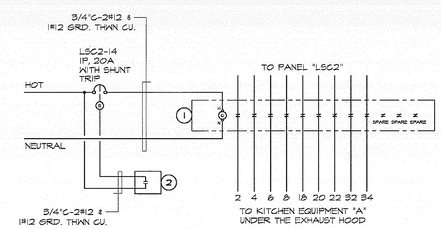

REFERENCE NOTES:

1. 30A CONTACTS, 12 POLE, NORMALLY CLOSED, 120V COIL ELECTRICALLY HELD LIGHTING CONTACTOR. SQUARE D CLASS 8903, TYPE LG1200 OR EQUAL. MOUNT ADJACENT TO PANEL "LSC2".
2. NORMALLY OPEN DRY CONTACT AT THE FIRE SUPPRESSION CONTROL PANEL. COORDINATE WITH THE KITCHEN HOOD CONTRACTOR.

NOT TO SCALE

KITCHEN EQUIPMENT "A" AUTOMATIC SHUT-OFF CONTROL DIAGRAM

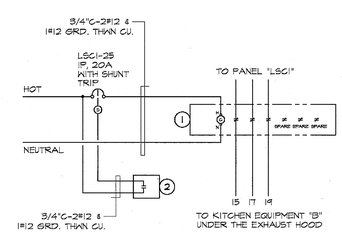

REFERENCE NOTES:

1. 30A CONTACTS, 6 POLE, NORMALLY CLOSED, 120V COIL ELECTRICALLY HELD LIGHTING CONTACTOR. SQUARE D CLASS 8903, TYPE LG60 OR EQUAL. MOUNT ADJACENT TO PANEL "LSC1".
2. NORMALLY OPEN DRY CONTACT AT THE FIRE SUPPRESSION CONTROL PANEL. COORDINATE WITH THE KITCHEN HOOD CONTRACTOR.

NOT TO SCALE

KITCHEN EQUIPMENT "B" AUTOMATIC SHUT-OFF CONTROL DIAGRAM

MIG
MOORE IACOFANO GOLTSMAN, INC.
601 N. HARBOR BLVD. FULLERTON, CA 92831
TEL 714/871-3638 FAX 714/871-1183
www.migcom.com

PITASSI ARCHITECTS, INC.
8439 White Oak Ave., Suite. 105
Rancho Cucamonga, Ca 91730
Tel. 909-980-1361 ▪ Fax. 909-944-5814
e-mail. pjpaia@pitassiarchitects.com

CONSULTANT:

LRA ENGINEERS
Electrical Consulting Engineers
1471 Pomona Road, Unit E
Corona, California 92880
Tel: (951) 737-4669 Fax: (951) 737-6619

PERRIS VALLEY Big League Dreams

2155 Trumble Road
Perris, California 92570

SHEET TITLE

STADIUM CLUB POWER PLAN

100% CONSTRUCTION DOCUMENT

DATE	REVISIONS

STAMP

REGISTERED PROFESSIONAL ENGINEER
LAURENCE C. REGALADO JR.
No. E16914
Exp. 6-30-11
ELECTRICAL
STATE OF CALIFORNIA

CHECKED BY	DATE
LRA	
DATE 01-07-10	FILE NAME
DRAWN BY CR	SHEET EB-2.2
JOB NO. 05208.00	
SCALE AS NOTED	166 OF 313 SHEETS