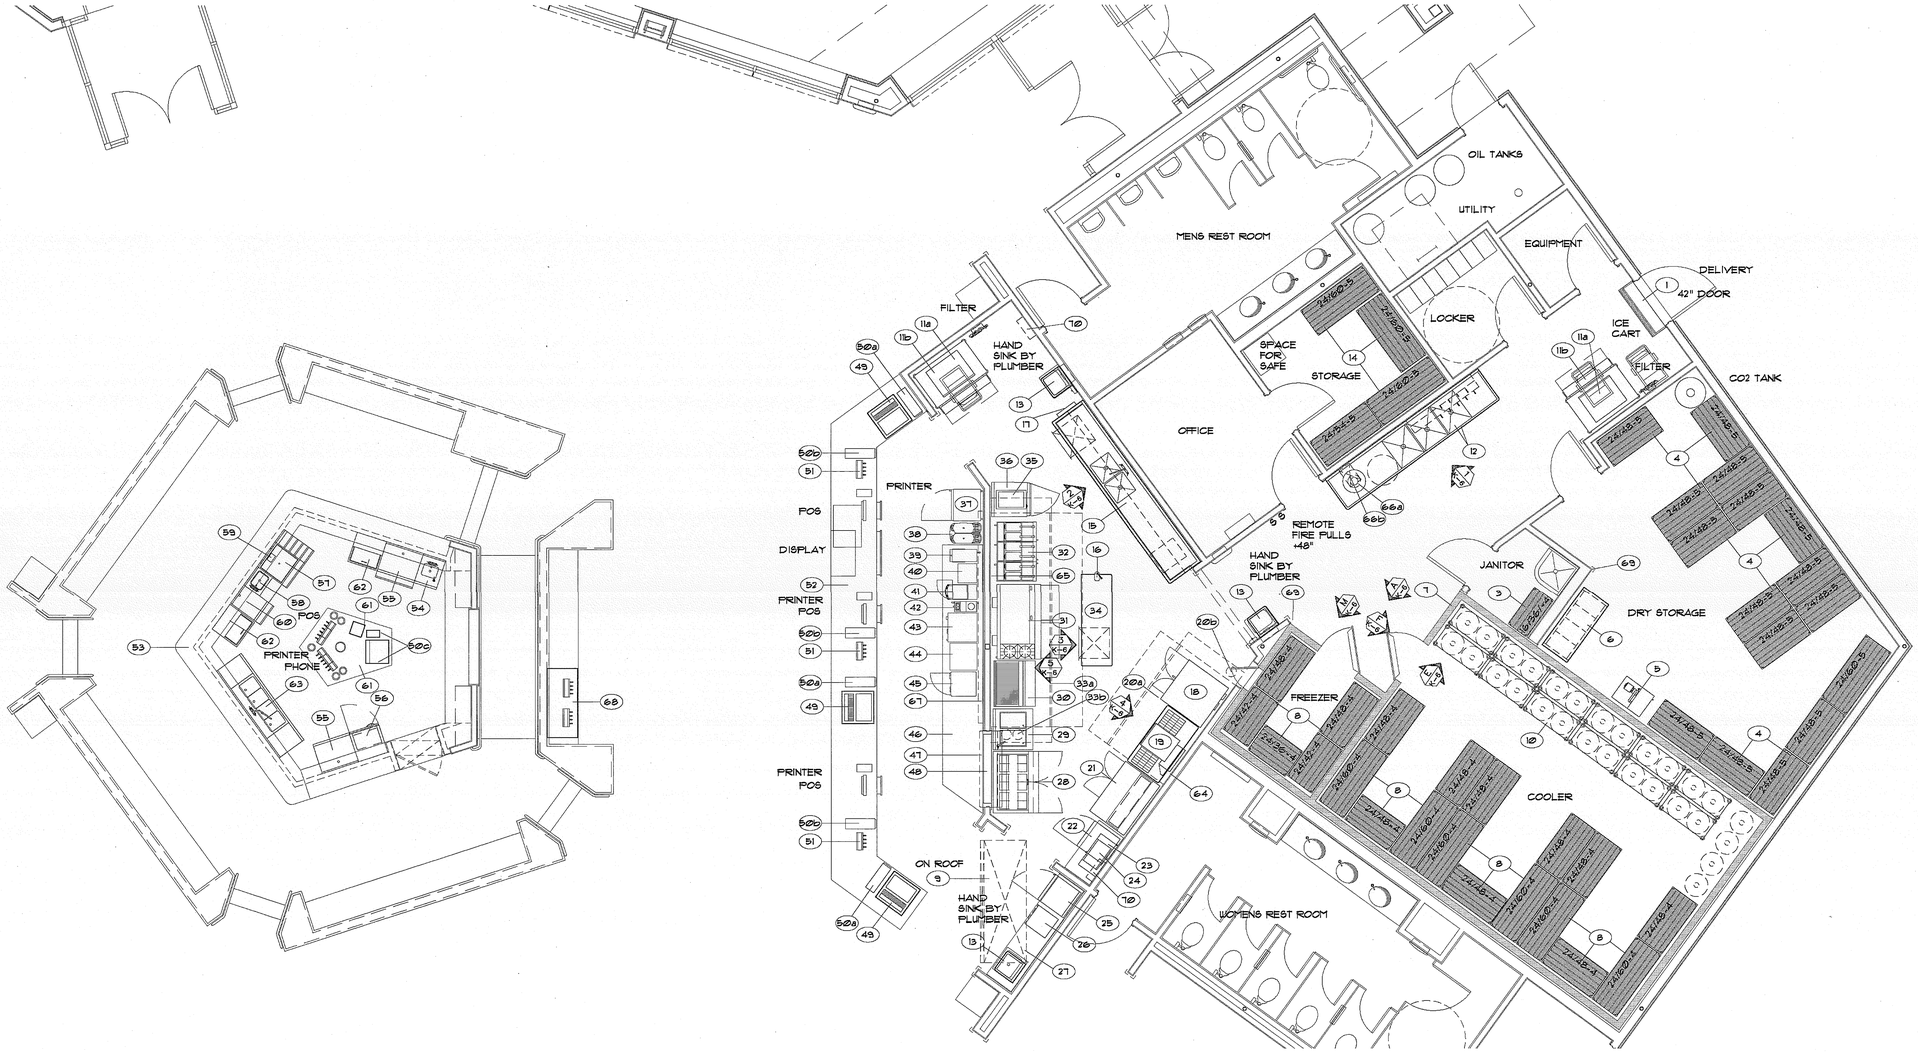


## FOOD SERVICE EQUIPMENT PLAN

¼"=1'-0"


MIG

MOORE IACOFANO GOLTSMAN, INC.

801 N. HARBOR BLVD.
FULLERTON, CA 92831

TEL 714/871-3638
FAX 714/871-1188
www.migcom.com

PITASSI ARCHITECTS INC.

8439 White Oak Ave., Suite. 105
Rancho Cucamonga, Ca 91730
Tel. 909-980-1361 ▪ Fax. 909-944-5814
e-mail. pjpaia@pitassiarchitects.com

CONSULTANT:

Commercial Kitchen Design, Inc.
FOOD FACILITIES CONSULTANTS ©

624 STARLIGHT CREST DRIVE
LA CANADA - FLINTRIDGE CA 91011
(818) 790-8494, FAX (818) 952-8025


Copyright, All Rights Reserved, 2009

PERRIS VALLEY Big League Dreams

2155 Trumble Road
Perris, California 92570

SHEET TITLE

FOOD SERVICE EQUIPMENT PLAN
STADIUM CLUB

100% CONSTRUCTION DOCUMENT

| DATE | REVISIONS |
|---|---|
| | |

STAMP

LICENSED ARCHITECT
PETER J. PITASSI
C-13446
REN.
STATE OF CALIFORNIA

| CHECKED BY | DATE |
|---|---|
| wjw | 07-06-09 |
| DATE 01-07-10 | FILE NAME |
| DRAWN BY wjw | SHEET |
| JOB NO. 05208.00 | K-1-SC |
| SCALE as noted | |