REDEVELOPMENT AGENCY FOR THE COUNTY OF RIVERSIDE

PERRIS VALLEY BIG LEAGUE DREAMS

VICINITY MAP

Not to Scale

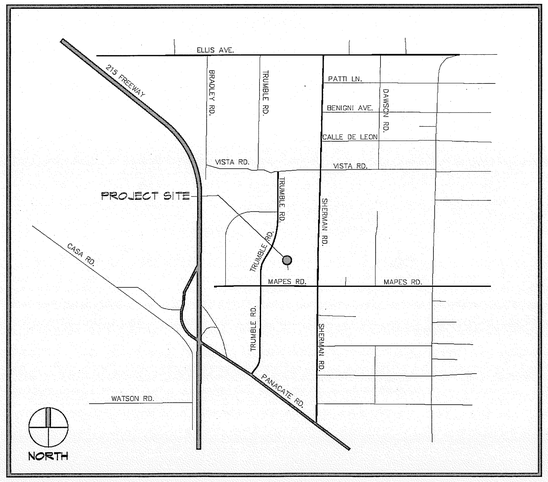

KEY MAP

Not to Scale

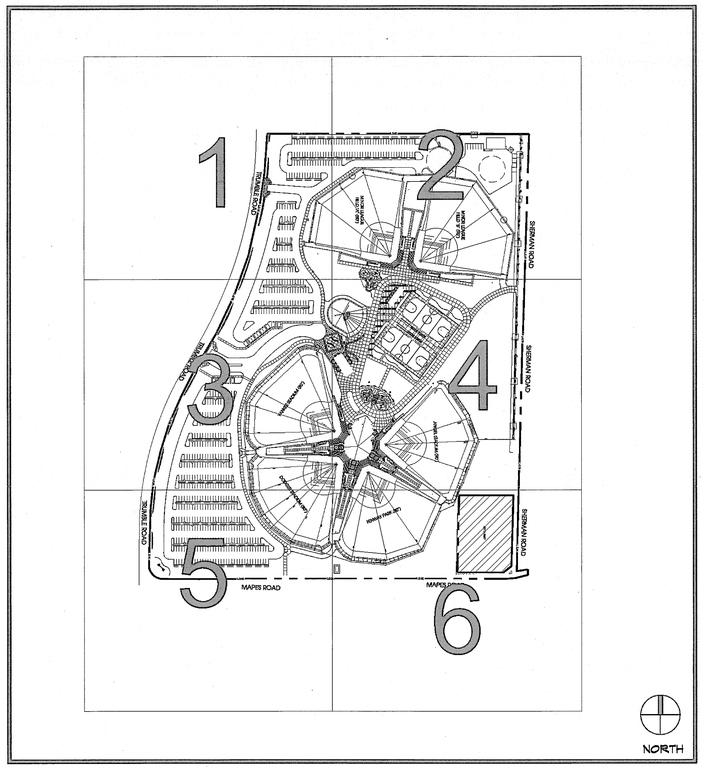

OWNER

CLIENT/OWNER	RIVERSIDE COUNTY REDEVELOPMENT AGENCY 1325 SPRUCE STREET, SUITE 400 RIVERSIDE, CA 92507 TEL: 951-955-6622 FAX: 951-955-6686 CONTACT: DOMINICK LOMBARDI

PROJECT TEAM

PRIME CONSULTANT / LANDSCAPE ARCHITECT	MIG INC. 801 N. HARBOR BLVD. FULLERTON, CA 92832 TEL: 714/871-3638 FAX: 714/871-1188 CONTACT: ROBERT ECHAVARRIA	IRRIGATION CONSULTANT	WILLIAMS IRRIGATION DESIGN 2518 E. ROBERTA DR. ORANGE, CA 92869 TEL: 714/309-9833 FAX: 714/997-0344 CONTACT: BILL WILLIAMS
ARCHITECT	PITASSI ACHITECTS INC. 8439 WHITE OAK AVE., SUITE 105 RANCHO CUCAMONGO, CA 91730 TEL: 909/980-1361 FAX: 909/944-5814 CONTACT: PETER PITASSI	SITE & BUILDING ELECTRICAL ENGINEER	LRA ENGINEERS 1471 POMONA RD, UNIT E CORONA, CA 92880 TEL: 951/737-4569 FAX: 951/737-5619 CONTACT: CIRILO (REG) REGALADO
BUILDING STRUCTURAL ENGINEER	TMAD TAYLOR & GAINES 800 N. FERRARI LANE, SUITE 100 ONTARIO, CA 91764 TEL: 909/477-6915 FAX: 909/477-8816 CONTACT: SIDNEY YUEN	GEOTECHNICAL ENGINEER	CONVERSE CONSULTANTS 10391 CORPORATE DRIVE REDLANDS, CA 92374 TEL: 909/796-0544 FAX: 909/796-7675 CONTACT: HASHMI QUAZI
BUILDING MECHANICAL ENGINEER	GLUMAC 16735 VON KARMAN AVE., SUITE 250 IRVINE, CA 92606 TEL: 949/833-8190 FAX: 949/833-0252 CONTACT: ANDREA KING	SITE STRUCTURAL ENGINEER	CORREIA CONSULTING & DESIGN 16912 BOLSA CHICA RD. HUNTINGTON BEACH, CA 92649 TEL: 714/840-5582 FAX: 714/840-8691 CONTACT: WILLIE CORREIA
BUILDING FOOD SERVICE CONSULTANT	COMMERCIAL KITCHEN DESIGN, INC. 624 STARLIGHT CREST DRIVE LA CANADA FLINTRIDGE, CA 91011 TEL: 818/790-8494 FAX: 818/952-8025 CONTACT: BILL WATTS	TURF GRASS CONSULTANT	GUISE & ASSOCIATES 1329 N. JACARANDA PLACE FULLERTON, CA 92833 TEL: 714/231-1454 CONTACT: STEVE GUISE
CIVIL ENGINEERS:	WALDEN & ASSOCIATES 2552 WHITE ROAD, SUITE B IRVINE, CA 92614 TEL: 949/660-0110 FAX: 949/527-0702 CONTACT: DAVE BACON		

CODE TABULATION

APPLICABLE CODES:

2007 CALIFORNIA BUILDING CODE

2007 CALIFORNIA PLUMBING CODE

2007 CALIFORNIA MECHANICAL CODE

2007 CALIFORNIA FIRE CODE

2007 CALIFORNIA ELECTRICAL CODE

2007 CALIFORNIA ENERGY CODE

TITLE 24 COMPLIANCE:

SEE SHEET SERIES "M" AND "E"

MIG

MOORE IACOFANO GOLTSMAN, INC.

801 N. HARBOR BLVD.
FULLERTON, CA 92832

TEL 714/871-3638
FAX 714/871-1188
www.migcom.com

CONSULTANT:

PROJECT TEAM:

LANDSCAPE ARCHITECT
MIG INC.

ARCHITECT
PITASSI ARCHITECTS INC.

CIVIL ENGINEERS/SURVEYOR
WALDEN & ASSOCIATES

STRUCTURAL ENGINEERS
CORREIA CONSULTING & DESIGN

ELECTRICAL ENGINEERS
LRA ENGINEERS

IRRIGATION DESIGNER
WILLIAMS IRRIGATION DESIGN

GEOTECHNICAL ENGINEERS
CONVERSE CONSULTANTS

TURF GRASS CONSULTANT
GUISE AND ASSOCIATES

PERRIS VALLEY Big League Dreams

2155 Trumble Road
Perris, California, 92570

SHEET TITLE

TITLE SHEET

100% CONSTRUCTION DOCUMENT

DATE	REVISIONS

STAMP

STEVEN R. LANG No. 8030 REGISTERED PROFESSIONAL ENGINEER CIVIL STATE OF CALIFORNIA
8-30-10
REGISTRATION EXPIRES
DATE

CHECKED BY	DATE
RE	
DATE 01-07-10	FILE NAME
DRAWN BY HD	SHEET T-1
JOB NO. 05208.00	
SCALE NTS	1 OF 313 SHEETS

BID SET 02-16-10