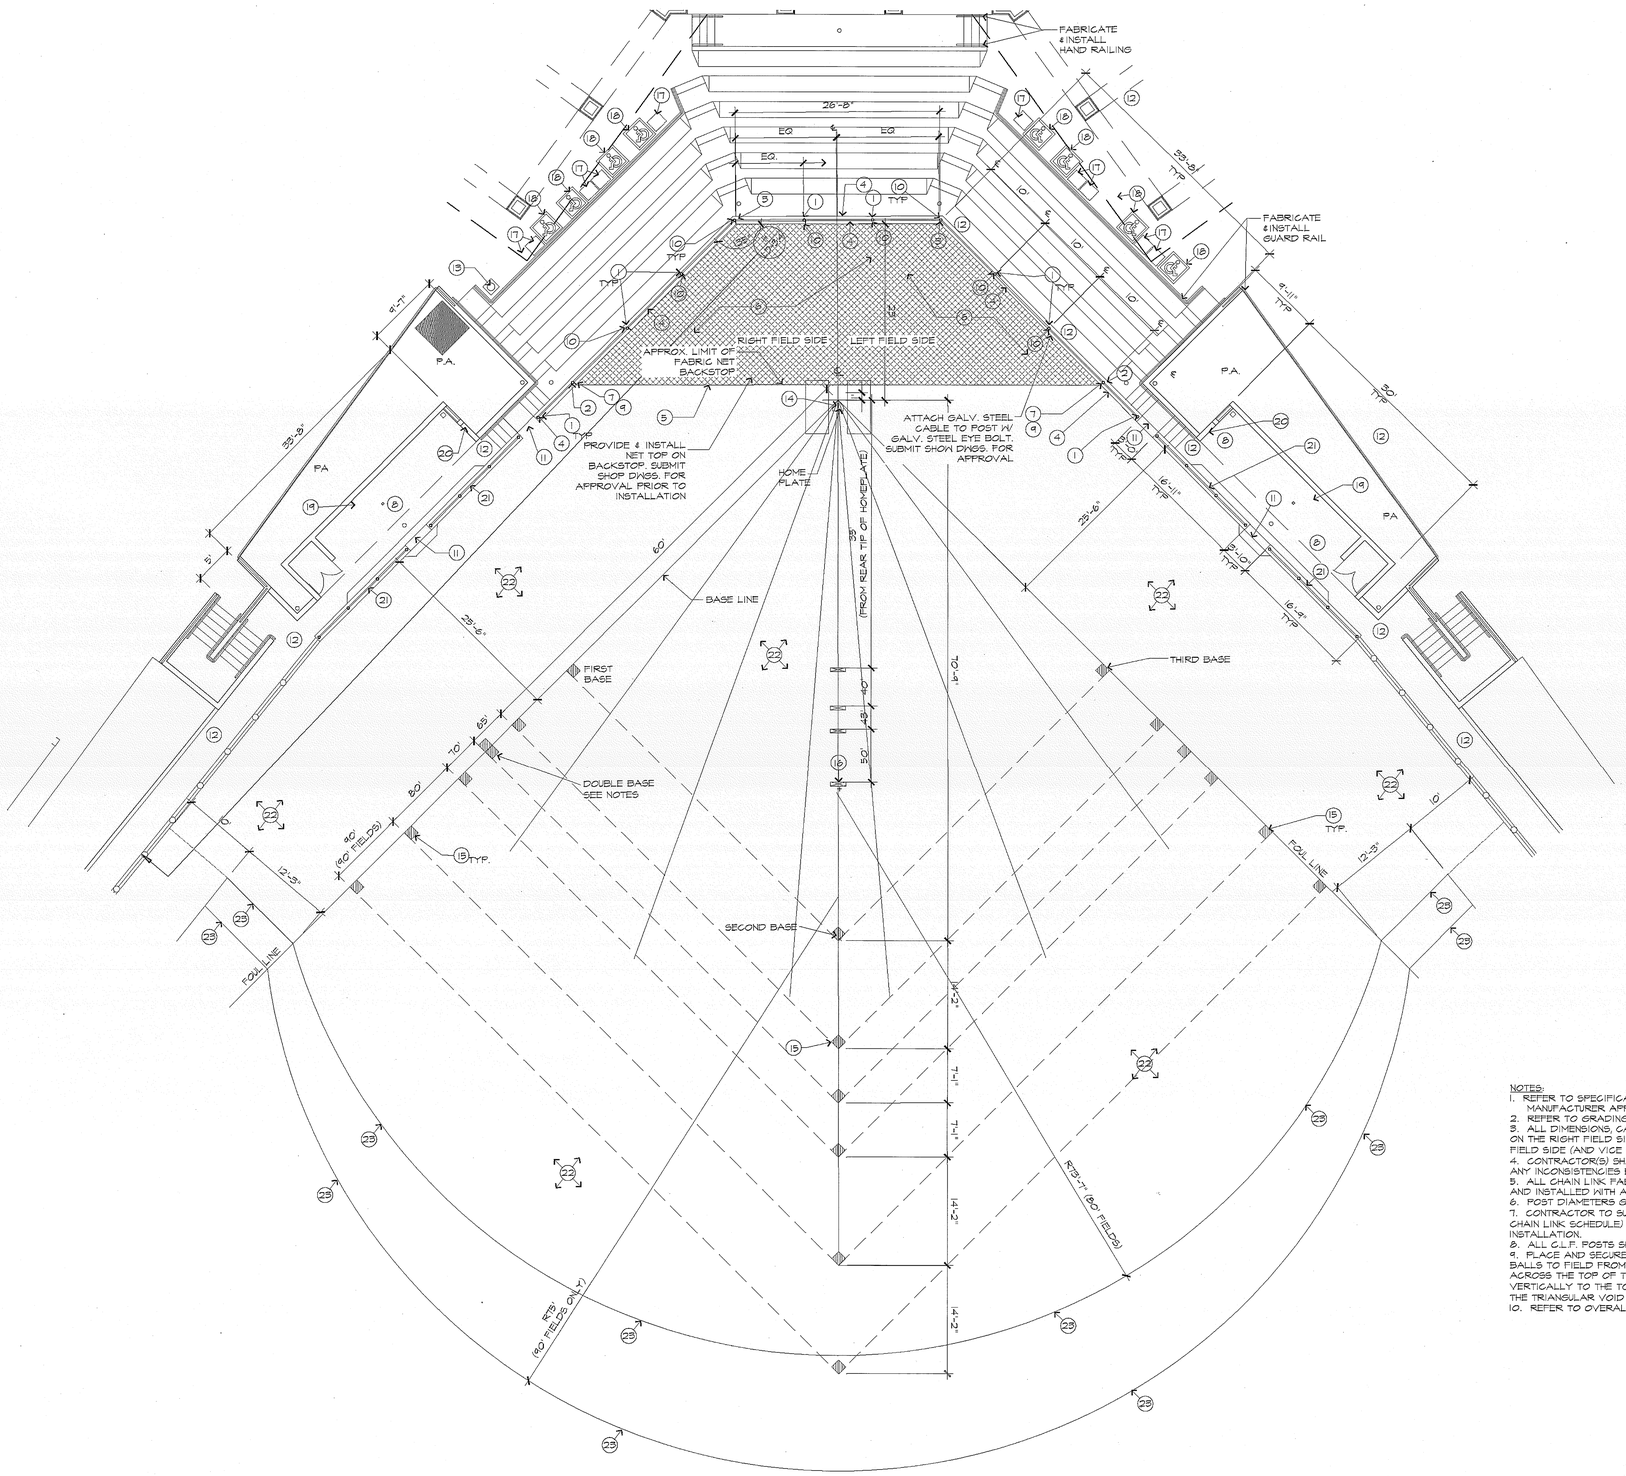

CONSTRUCTION LEGEND:

1. 10" O.D. GALV. STEEL. POST, 25' HIGH ABOVE FINISH SURFACE, REFER TO DETAIL 'N', SHEET LD-3.4.
2. 10" O.D. GALV. STEEL. POST, 27' HIGH ABOVE FINISH SURFACE, REFER TO DETAIL 'B', SHEET LD-3.3.
3. 10" O.D. GALV. STEEL. POST, 25' HIGH ABOVE FINISH SURFACE, REFER TO DETAIL 'F', SHEET LD-3.3.
4. BACKSTOP WALL, REFER TO DETAIL 'H', SHEET LD-3.4.
5. 3/16" GALVANIZED STEEL CABLE WITH VINYL COATING
6. PROTECTIVE NETTING, REFER TO LM-1.2 FOR MFG. INFORMATION. INSTALL PER MFG. SPECS. *NETTING TO DROP DOWN ON BOTH SIDES OF BACKSTOP TO THE 25' HIGH BACKSTOP & POST HEIGHT FROM THE 27' HIGH POST TO COVER TRIANGLE GAP.
7. EYE BOLT & CABLE CONNECTION, REFER TO DETAIL 'G', SHEET LD-3.3.
8. DUGOUT REFER TO DETAIL 'F', SHEET LD-3.7.
9. CABLE TO POST CONNECTION, REFER TO DETAIL 'K', SHEET LD-3.3.
10. EYEBOLT AND POST CONNECTION, REFER TO DETAIL 'J', SHEET LD-3.3.
11. OPENING TO FIELD
12. 4" CONCRETE PAVING, REFER TO DETAIL 'A', SHEET LD-1.1
13. DRINKING FOUNTAIN. REFER TO DETAIL 'K', SHEET LD-1.1.
14. HOME PLATE REFER TO DETAIL 'C', SHEET LD-3.5.
15. TYPICAL BASE, REFER TO DETAIL 'B', SHEET LD-3.5. REFER TO LM-1.2 FOR MFG.
16. PITCHING RUBBER, REFER TO SHEET LM-1.2 FOR MFG.
17. ADA COMPANION SEAT REFER TO DETAIL 'F', SHEET LD-3.4.
18. ACCESSIBLE VIEWING AREA, PAINT INTERNATIONAL SYMBOL OF ACCESSIBILITY DISABLED SIGN ON CONC. PATIO, TYP.
19. DUGOUT BENCH - REFER TO DETAIL 'F', SHEET LD-3.7. REFER TO LM-1.2 FOR MFG.
20. BAT RACK - REFER TO DETAIL 'M', SHEET LD-3.5 (PROVIDE AND INSTALL 1 (ONE) PER DUGOUT)
21. GALVANIZED STEEL RAILING REFER TO DETAIL 'P', SHEET LD-3.5.
22. INFIELD MIX - REFER TO DETAIL 'D', SHEET LD-3.3.
23. OUTFIELD TURF EDGE - REFER TO DETAIL 'D', SHEET LD-3.3

CONSTRUCTION NOTES:

A. ALL CHAIN LINK FABRIC TO BE KNUCKLED SELVAGE TOP AND BOTTOM.
B. ALL CHAIN LINK FABRIC SHALL HAVE BOTTOM RAIL.
C. POST DIAMETERS GIVEN REFER TO STANDARD NOMINAL PIPE SIZE.
D. CONTRACTOR TO SUBMIT SHOP DRAWING OF ALL CHAIN LINK CONSTRUCTIONS PRIOR TO INSTALLATION.
E. ALL POSTS TO RECEIVE CAPS,
F. ALL PIPE THICKNESS PER CHAIN LINK SCHEDULE
G. PLACE AND SECURE NETTING TO TOP RAIL TO PROVIDE A "BALL FUNNEL" TO RETURN BALLS TO FIELD FROM TOP OF NETTING @ BACKSTOP.
H. CONTRACTOR SHALL PROVIDE AND INSTALL 5 SETS OF BASE ANCHORS, 2 SETS OF BASES & 2 SETS OF DOUBLE FIRST BASE. REFER TO MATERIALS LIST.
I. CONTRACTOR SHALL PROVIDE AS ADDITIONAL (1) DOUBLE FIRST BASE PER FIELD.
J. CONTRACTOR TO PROVIDE AN ADDITIONAL 36 BASE ANCHORS.

KEY

PA	PLANTER AREA
℄	CENTER LINE
TYP.	TYPICAL
	ALIGN
	BASES
B.O.C.	BEGINNING OF CURVE

NOTES:
1. REFER TO SPECIFICATIONS FOR ALL TYPE, FINISH AND MANUFACTURER APPLICATIONS.
2. REFER TO GRADING PLANS FOR ALL ELEVATIONS
3. ALL DIMENSIONS, CALLOUT, ELEMENTS, & OTHER IMPROVEMENTS SHOWN ON THE RIGHT FIELD SIDE OF THE STADIUM, SHALL BE APPLIED TO THE LEFT FIELD SIDE (AND VICE VERSA).
4. CONTRACTOR(S) SHALL NOTIFY ENG./DESIGNER FOR CLARIFICATION, OF ANY INCONSISTENCIES BETWEEN THE TWO SIDES AS DEPICTED ON THIS PLAN.
5. ALL CHAIN LINK FABRIC TO BE KNUCKLED SELVAGE TOP AND BOTTOM AND INSTALLED WITH A TOP AND BOTTOM RAIL.
6. POST DIAMETERS GIVEN REFER TO STANDARD NOMINAL PIPE SIZE.
7. CONTRACTOR TO SUBMIT SHOP DRAWINGS (INCLUDING PIPE THICKNESS & CHAIN LINK SCHEDULE) OF ALL CHAIN LINK CONSTRUCTIONS PRIOR TO INSTALLATION.
8. ALL C.L.F. POSTS SHALL HAVE AFFIXED CAPS.
9. PLACE AND SECURE NETTING TO PROVIDE A 'BALL FUNNEL' TO RETURN BALLS TO FIELD FROM TOP OF NETTING. NETTING SHALL BE INSTALLED ACROSS THE TOP OF THE CHAIN LINK BACKSTOP AND WRAP DOWN VERTICALLY TO THE TOP OF THE C.L. BACKSTOP ON EACH SIDE (ENCLOSING THE TRIANGULAR VOID ABOVE THE C.L.F.)
10. REFER TO OVERALL SITE PLAN, SHEET T-3 FOR 90' INFIELD FIELDS.

A | TYPICAL DIAMOND ENLARGEMENT - FIELDS | NO SCALE

MIG

MOORE IACOFANO GOLTSMAN, INC.
801 N. HARBOR BLVD.
FULLERTON, CA 92832
TEL 714/871-3638
FAX 714/871-1188
www.migcom.com

CONSULTANT:

PROJECT TEAM:

LANDSCAPE ARCHITECT
MIG INC.

ARCHITECT
PITASSI ARCHITECTS INC.

CIVIL ENGINEERS/SURVEYOR
WALDEN & ASSOCIATES

STRUCTURAL ENGINEERS
CORREIA CONSULTING & DESIGN

ELECTRICAL ENGINEERS
LRA ENGINEERS

IRRIGATION DESIGNER
WILLIAMS IRRIGATION DESIGN

GEOTECHNICAL ENGINEERS
CONVERSE CONSULTANTS

TURF GRASS CONSULTANT
GUISE AND ASSOCIATES

PERRIS VALLEY Big League Dreams

2155 Trumble Road
Perris, California, 92570

SHEET TITLE

BALLFIELD STADIUM DETAILS

100% CONSTRUCTION DOCUMENT

DATE	REVISIONS

STAMP

CHECKED BY	DATE
RE	

DATE	FILE NAME
01-07-10	

DRAWN BY	SHEET
HD	LD-3.6
JOB NO. 05208.00	228 OF 313 SHEETS
SCALE AS NOTED	