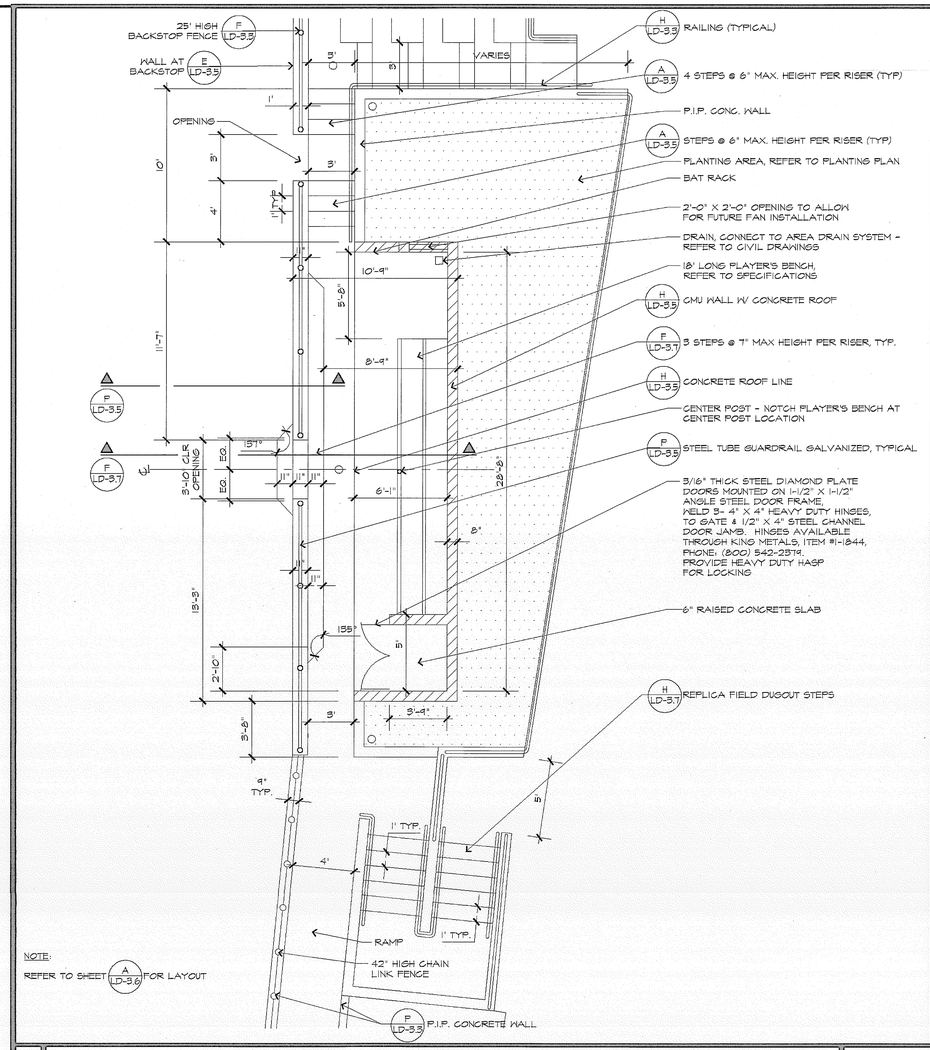

NOTE:
REFER TO SHEET A LD-3.6 FOR LAYOUT

O | DUGOUT SITE PLAN ENLARGEMENT - REPLICA FIELD | NO SCALE

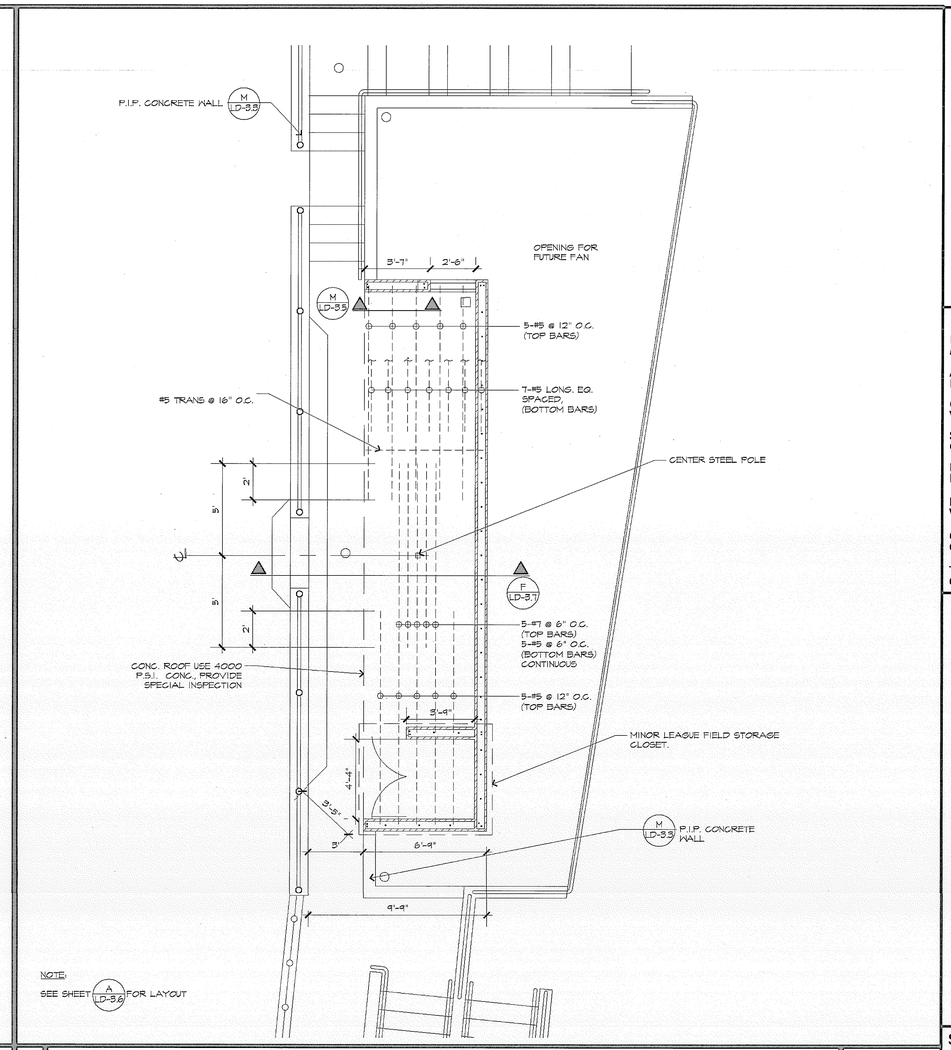

NOTE:
SEE SHEET A LD-3.6 FOR LAYOUT

G | DUGOUT FRAMING LAYOUT | NO SCALE

P | DETAIL TITLE | NO SCALE

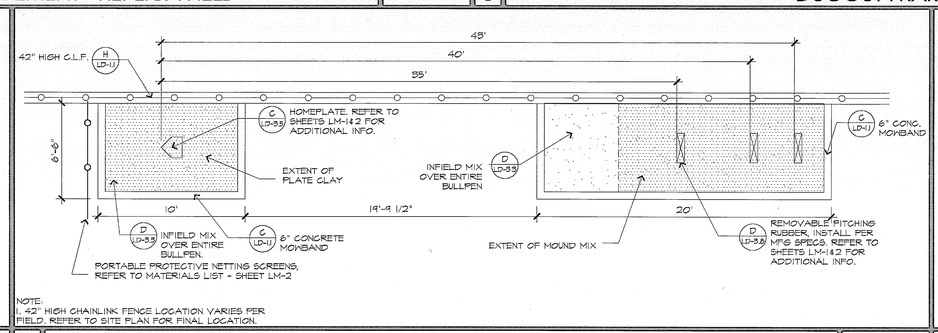

NOTE:
1. 42" HIGH CHAINLINK FENCE LOCATION VARIES PER FIELD. REFER TO SITE PLAN FOR FINAL LOCATION.

L | BULLPEN | NO SCALE

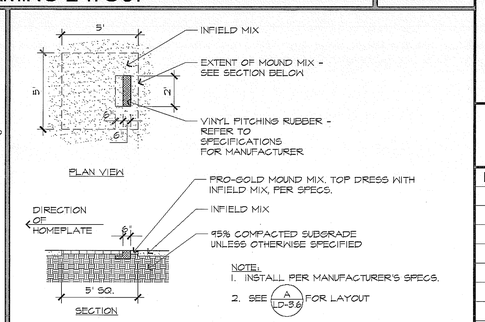

NOTE:
1. INSTALL PER MANUFACTURER'S SPECS.
2. SEE A LD-3.6 FOR LAYOUT

D | PITCHING RUBBER | NO SCALE

MIG
MOORE IACOFANO GOLTSMAN, INC.
801 N. HARBOR BLVD.
FULLERTON, CA 92832
TEL 714/871-3638
FAX 714/871-1188
www.migcom.com

CONSULTANT:

PROJECT TEAM:
LANDSCAPE ARCHITECT
MIG INC.

ARCHITECT
PITASSI ARCHITECTS INC.

CIVIL ENGINEERS/SURVEYOR
WALDEN & ASSOCIATES

STRUCTURAL ENGINEERS
CORREIA CONSULTING & DESIGN

ELECTRICAL ENGINEERS
LRA ENGINEERS

IRRIGATION DESIGNER
WILLIAMS IRRIGATION DESIGN

GEOTECHNICAL ENGINEERS
CONVERSE CONSULTANTS

TURF GRASS CONSULTANT
GUISE AND ASSOCIATES

PERRIS VALLEY Big League Dreams

2155 Trumble Road
Perris, California, 92570

SHEET TITLE
BALLFIELD STADIUM DETAILS

100% CONSTRUCTION DOCUMENT

DATE	REVISIONS

STAMP

CHECKED BY	DATE
RE	

DATE	FILE NAME
01-07-10	

DRAWN BY	SHEET
HD	LD-3.8
JOB NO. 05208.00	230 OF 313 SHEETS
SCALE AS NOTED	