M — NOT USED — NO SCALE

I — MOWBAND W/ DEPRESSION — NO SCALE

NOTES:
1. MOWBAND SHALL BE PLACED AT THE FINISHED GRADE OF SWALE SO AS NOT TO DISRUPT FLOWLINE.

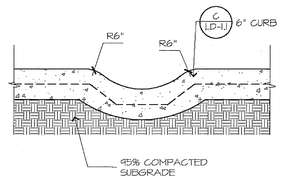

E — TOT LOT AREA #2 BRIDGE — NO SCALE

NOTE:
1. CONTRACTOR TO COORDINATE CONCRETE RAMP FOOTING & CONCRETE FOOTINGS FOR MANUFACTURED BRIDGE.

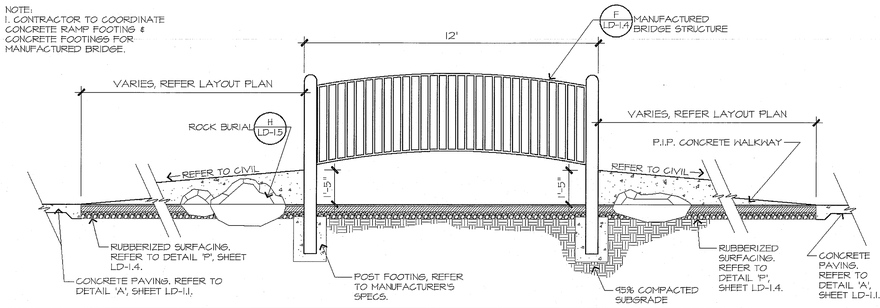

N — POLE FOR MISTER FAN — NO SCALE

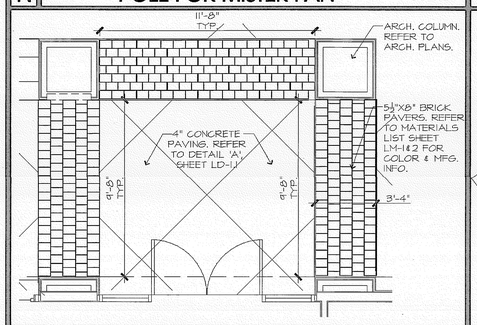

J — WAY-FINDING SIGN — NO SCALE

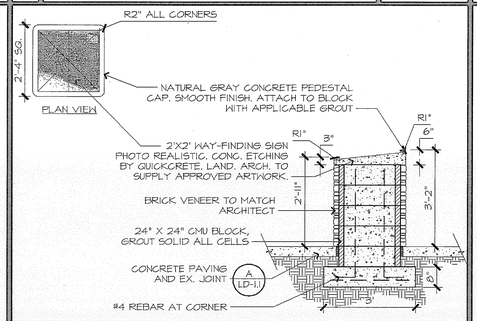

O — 40" PAVING BAND @ ADMIN. BLDG — NO SCALE

K — 28" PAVING BAND — NO SCALE

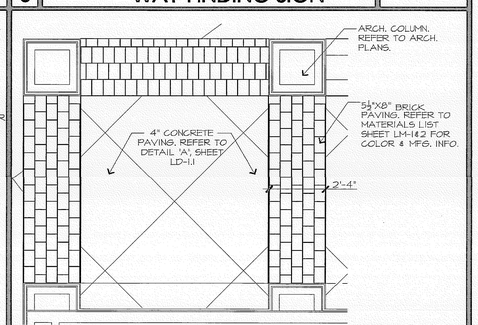

G — 5-12 YEAR OLD TOT LOT ENLARGEMENT - AREA #2 — NO SCALE

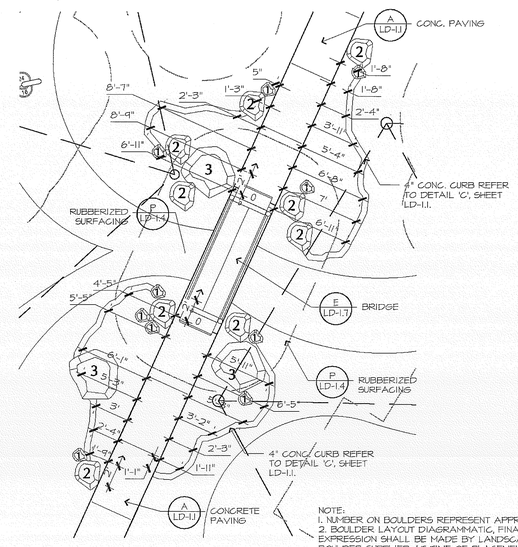

NOTE:
1. NUMBER ON BOULDERS REPRESENT APPROX. TONAGE OF BOULDER
2. BOULDER LAYOUT DIAGRAMMATIC, FINAL LOCATION AND ARTISTIC EXPRESSION SHALL BE MADE BY LANDSCAPE ARCHITECT AND BOULDER SUPPLIER AT TIME OF PLACEMENT IN FIELD.

P — 6' HIGH C.M.U. TRASH ENCLOSURE — NO SCALE

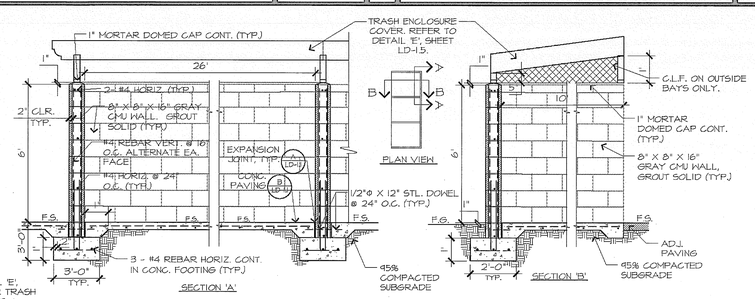

NOTE:
REFER TO DETAIL 'E', SHEET LD-1.5 FOR TRASH ENCLOSURE GATES & COVER.

H — HEADER BOARD — NO SCALE

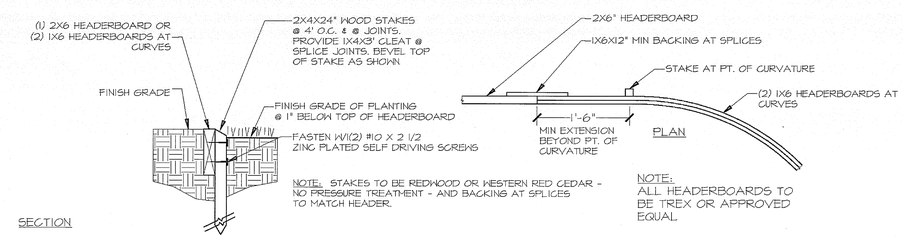

NOTE:
ALL HEADERBOARDS TO BE TREX OR APPROVED EQUAL.

MIG
MOORE IACOFANO GOLTSMAN, INC.
801 N. HARBOR BLVD.
FULLERTON, CA 92832
TEL 714/871-2638
FAX 714/871-1188
www.migcom.com

CONSULTANT:

PROJECT TEAM:

LANDSCAPE ARCHITECT
MIG INC.

ARCHITECT
PITASSI ARCHITECTS INC.

CIVIL ENGINEERS/SURVEYOR
WALDEN & ASSOCIATES

STRUCTURAL ENGINEERS
CORREIA CONSULTING & DESIGN

ELECTRICAL ENGINEERS
LRA ENGINEERS

IRRIGATION DESIGNER
WILLIAMS IRRIGATION DESIGN

GEOTECHNICAL ENGINEERS
CONVERSE CONSULTANTS

TURF GRASS CONSULTANT
GUISE AND ASSOCIATES

PERRIS VALLEY Big League Dreams

2155 Trumble Road
Perris, California, 92570

SHEET TITLE

GENERAL DETAILS

100% CONSTRUCTION DOCUMENT

DATE	REVISIONS

STAMP

CHECKED BY	DATE
RE	

DATE 01-07-10	FILE NAME
DRAWN BY HD	SHEET LD-1.7
JOB NO. 05208.00	
SCALE AS NOTED	215 OF 313 SHEETS