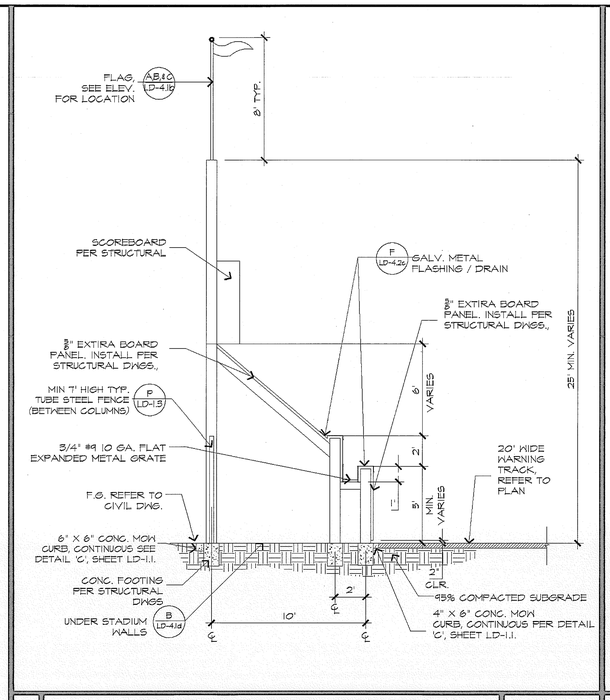

E | OUTFIELD FENCING- SECTION E | NO SCALE

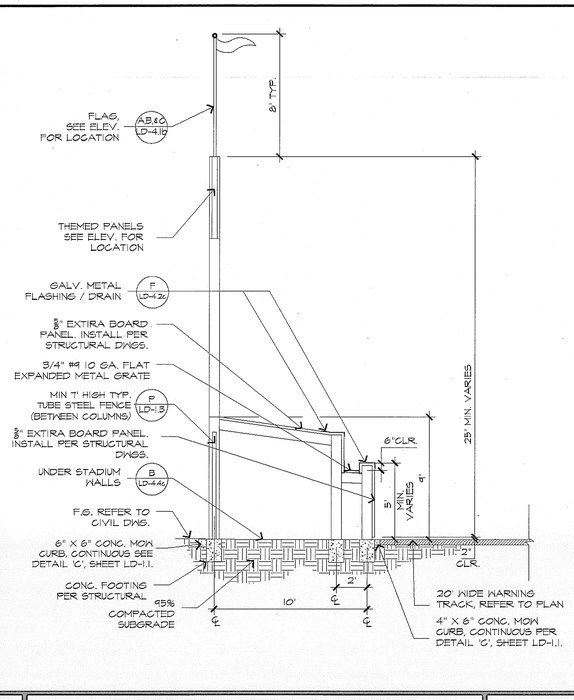

C | OUTFIELD FENCING- SECTION C | NO SCALE

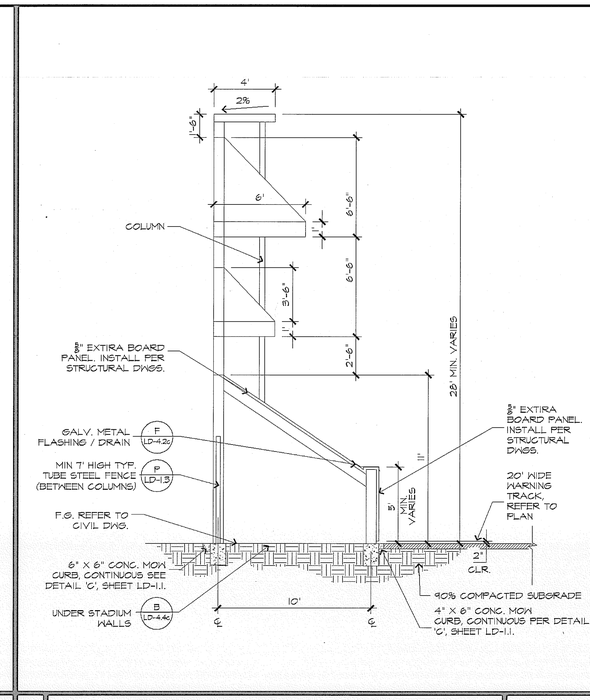

A | OUTFIELD FENCING- SECTION A | NO SCALE

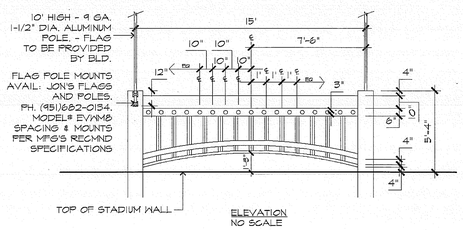

ELEVATION
NO SCALE

NOTE:
REFER TO STRUCTURAL ENGINEERS PLAN FOR ALL MATERIAL, CONNECTION AND REINFORCING APPLICATIONS

REFER TO SPECIFICATIONS FOR ALL COLOR, TYPE AND MANUFACTURER APPLICATIONS

F | OUTFIELD ARCH PANELS | NO SCALE

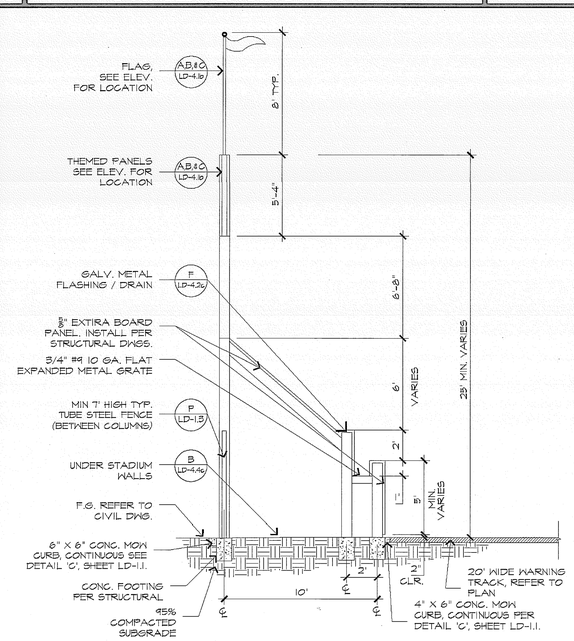

D | OUTFIELD FENCING- SECTION D | NO SCALE

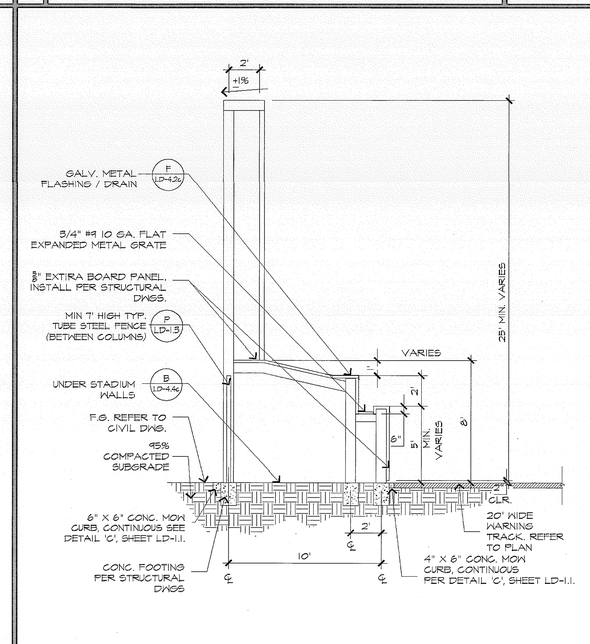

B | OUTFIELD FENCING- SECTION B | NO SCALE

MIG
MOORE IACOFANO GOLTSMAN, INC.
801 N. HARBOR BLVD.
FULLERTON, CA 92832
TEL 714/871-3638
FAX 714/871-1186
www.migcom.com

CONSULTANT:

PROJECT TEAM:
LANDSCAPE ARCHITECT
MIG INC.

ARCHITECT
PITASSI ARCHITECTS INC.

CIVIL ENGINEERS/SURVEYOR
WALDEN & ASSOCIATES

STRUCTURAL ENGINEERS
CORREIA CONSULTING & DESIGN

ELECTRICAL ENGINEERS
LRA ENGINEERS

IRRIGATION DESIGNER
WILLIAMS IRRIGATION DESIGN

GEOTECHNICAL ENGINEERS
CONVERSE CONSULTANTS

TURF GRASS CONSULTANT
GUISE AND ASSOCIATES

PERRIS VALLEY Big League Dreams

2155 Trumble Road
Perris, California, 92570

SHEET TITLE
YANKEE STADIUM DETAILS

100% CONSTRUCTION DOCUMENT

DATE	REVISIONS

STAMP

LANDSCAPE ARCHITECT
RYAN E. LAND
No. 5006
Exp. 12-31-10
STATE OF CALIFORNIA

CHECKED BY	DATE
RE	

DATE	FILE NAME
01-07-10	

DRAWN BY	SHEET
HD	LD-4.1d
JOB NO. 05208.00	
SCALE AS NOTED	235 OF 313 SHEETS