COR 2-04

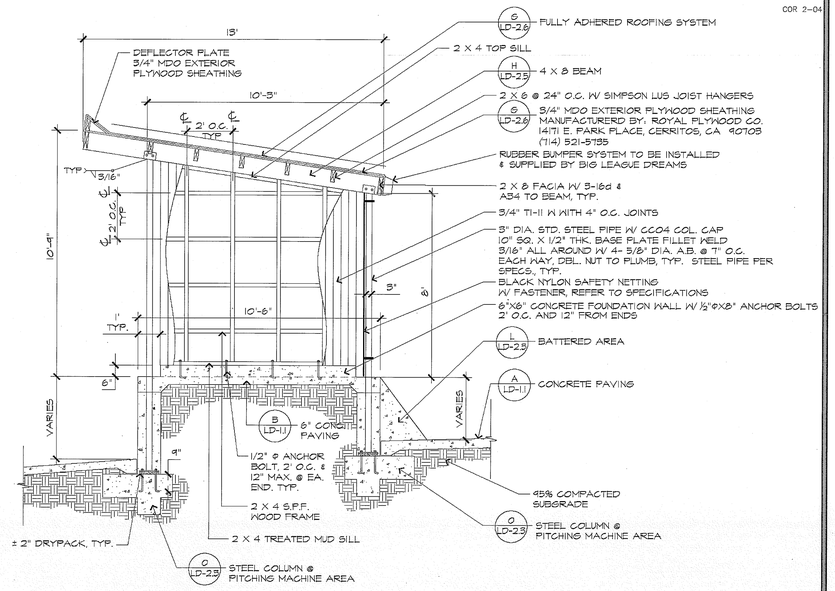

NOTE:
1. REFER TO DETAILS 'P' AND 'H' THIS SHEET
2. REFER TO SPECIFICATIONS FOR ALL COLOR, TYPE AND MANUFACTURING APPLICATIONS.
3. ALL METAL BRACKETS AVAILABLE THROUGH SIMPSON STRONG TIE, MODEL # AS NOTED.

NOTE:
1. FRONT NETTING SHALL BE SEGMENTED FROM POLE TO POLE, NOT A CONTINUOUS PIECE.

N | PITCHING MACHINE ENCLOSURE - SECTION | NO SCALE

10-02

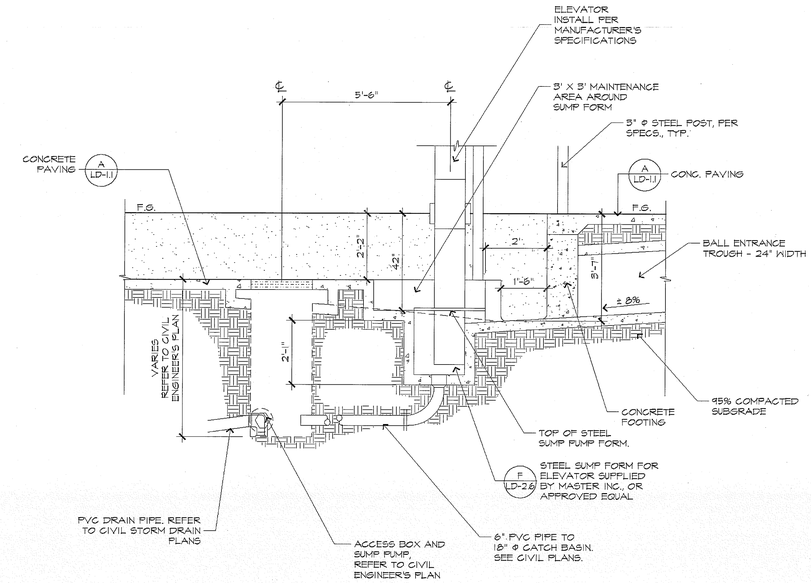

F | ELEVATOR SUMP SECTION | NO SCALE

10-02

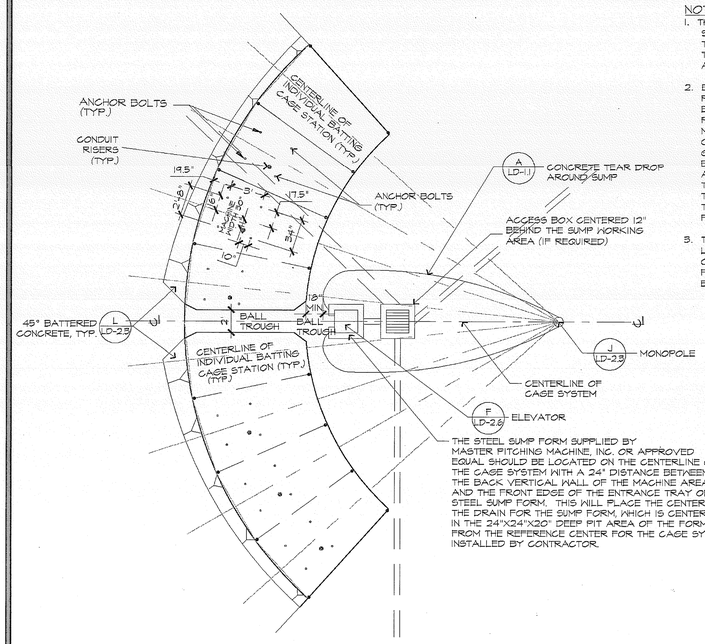

THE STEEL SUMP FORM SUPPLIED BY MASTER PITCHING MACHINE, INC. OR APPROVED EQUAL SHOULD BE LOCATED ON THE CENTERLINE OF THE CAGE SYSTEM WITH A 24" DISTANCE BETWEEN THE BACK VERTICAL WALL OF THE MACHINE AREA AND THE FRONT EDGE OF THE ENTRANCE TRAY OF THE STEEL SUMP FORM. THIS WILL PLACE THE CENTER OF THE DRAIN FOR THE SUMP FORM, WHICH IS CENTERED IN THE 24"X24"X20" DEEP PIT AREA OF THE FORM, 22'-8" FROM THE REFERENCE CENTER FOR THE CAGE SYSTEM. INSTALLED BY CONTRACTOR.

NOTE:
1. THE BASE OF EACH MACHINE SHOULD BE ANCHORED IN PLACE USING THE HOLD-DOWN CLIPS PROVIDE ONCE THE MACHINES HAVE BEEN ADJUSTED AND SET FOR THE CORRECT PITCH.
2. BALL TROUGH SHOULD BE COVERED TO PREVENT RICOCHETING BALLS FROM ENTERING INTO THE MACHINE AREA FOR PROTECTION OF THE EQUIPMENT AND MAINTENANCE WORKERS. THIS COVER CAN BE CONCRETE OR REMOVABLE GRATES AND SHOULD EXTEND 7' TO 8' BACK FROM THE FRONT OF THE MACHINE AREA. ALSO, FORM A 4" RADIUS ALONG THE BOTTOM OF THE CURB IN FRONT OF THE MACHINE AREA AND IN THE RETURN TROUGH IN ORDER TO PREVENT BALLS FROM HOLDING IN THESE AREAS.
3. THE LAST 2' OF THE COVER SHOULD BE LEFT OPENED AND THE WALLS FLARED OUT TO ALLOW ACCESS INTO THE TROUGH FROM THE BACK SIDE IN CASE THE TROUGH BECOMES CLOGGED.

P | PITCHING MACHINE AREA DETAIL | NO SCALE

COR 2-04

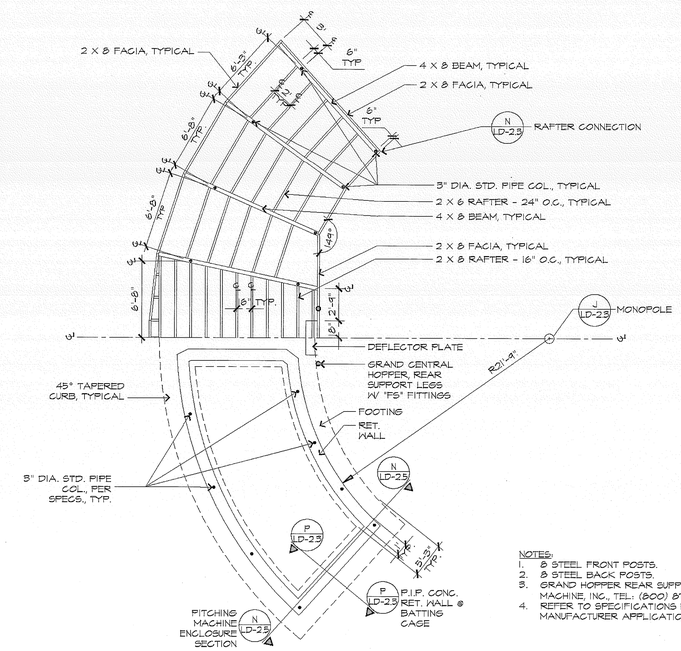

NOTES:
1. 8 STEEL FRONT POSTS.
2. 8 STEEL BACK POSTS.
3. GRAND HOPPER REAR SUPPORT LEGS PER MASTER PITCHING MACHINE, INC., TEL: (800) 878-8228
4. REFER TO SPECIFICATIONS FOR ALL COLOR, TYPE AND MANUFACTURER APPLICATION

H | OVERHEAD WOOD STRUCTURE @ PITCHING MACHINE AREA | NO SCALE

MIG

MOORE IACOFANO GOLTSMAN, INC.
801 N. HARBOR BLVD.
FULLERTON, CA 92832
TEL 714/871-3638
FAX 714/871-1188
www.migcom.com

CONSULTANT:

PROJECT TEAM:
LANDSCAPE ARCHITECT
MIG INC.

ARCHITECT
PITASSI ARCHITECTS INC.

CIVIL ENGINEERS/SURVEYOR
WALDEN & ASSOCIATES

STRUCTURAL ENGINEERS
CORREIA CONSULTING & DESIGN

ELECTRICAL ENGINEERS
LRA ENGINEERS

IRRIGATION DESIGNER
WILLIAMS IRRIGATION DESIGN

GEOTECHNICAL ENGINEERS
CONVERSE CONSULTANTS

TURF GRASS CONSULTANT
GUISE AND ASSOCIATES

PERRIS VALLEY Big League Dreams

2155 Trumble Road
Perris, California, 92570

SHEET TITLE
BATTING CAGE DETAILS

100% CONSTRUCTION DOCUMENT

DATE	REVISIONS

STAMP

CHECKED BY	DATE
RE	
DATE 01-07-10	FILE NAME
DRAWN BY HD	SHEET LD-2.5
JOB NO. 05208.00	
SCALE AS NOTED	221 OF 313 SHEETS