SYMBOLS AND PLANTING LEGEND:

SYMBOL	BOTANICAL NAME	COMMON NAME	SIZE	SPACING	AVAILABLE
SHRUBS:					
	ACHILLEA MILLEFOLIUM 'PAPRIKA'	PAPRIKA COMMON YARROW	1 GAL	PER PLAN	(MONROVIA)
	ACHILLEA MILLEFOLIUM 'TERRA COTTA'	TERRA COTTA COMMON YARROW	1 GAL	PER PLAN	(MONROVIA)
	HELICTOTRICHON SEMPERVIRENS	BLUE OAT GRASS	1 GAL	PER PLAN	(MONROVIA)
	MUHLENBERGIA CAPILLARIS	PINK MUHLY	1 GAL	PER PLAN	(MONROVIA)
	PHORMIUM 'EVENING GLOW'	EVENING GLOW NEW ZEALAND FLAX	5 GAL	PER PLAN	(MONROVIA)
	CAREX TUMULICOLA	BERKELEY SEDGE	1 GAL	1' O.C.	
	MISCANTHUS TRANSMORRISONENSIS	EVERGREEN MISCANTHUS	1 GAL	2' O.C.	(MONROVIA)
	FESTUCA GLAUCA 'BOULDER BLUE'	BOULDER BLUE FESCUE	1 GAL	1' O.C.	(MONROVIA)
	CEANOTHUS GRISEUS VAR. HORIZONTALIS	CARMEL CREEPER	5 GAL	6' O.C.	
	LEUCOPHYLLUM FRUTESCENS	TEXAS RANGER	5 GAL	5' O.C.	(MONROVIA)
	VEGETATED SWALE HYDROSEED MIX & BIO SWALE PLANTING MEDIUM	REFER TO SPECS			
	MYOPORUM PACIFICUM	MYOPORUM	1 GAL	24" O.C.	

PLANTING NOTES:

1. CONTRACTOR SHALL NOTIFY THE AGENCY OF SITE CONDITIONS WHICH PREVENT INSTALLATION PER PLANS AND SPECIFICATIONS.
2. CONTRACTOR SHALL BE LIABLE FOR REMOVING AND REINSTALLING IRRIGATION EQUIPMENT, AND REPLANTING AREAS WHICH ARE NOT INSTALLED PER PLAN AND SPECIFICATIONS.
3. IRRIGATION SYSTEM SHALL BE INSTALLED PRIOR TO PLANT MATERIALS.
4. TREES AND SHRUBS SHALL BE PLANTED AFTER CONCRETE PLACEMENT, BUT NOT BEFORE IRRIGATION COVERAGE TEST HAS BEEN APPROVED. (SEE SPECIFICATIONS).
5. PLACE TREES BETWEEN IRRIGATION HEADS WHEREVER POSSIBLE.
6. SHREDDED MULCH INSTALLATION: INSTALL SHREDDED MULCH IN ALL SHRUB AND GROUNDCOVER AREAS AT A DEPTH OF 2".
7. CONTRACTOR IS RESPONSIBLE FOR ALL REPAIRS AND/OR REPLACEMENT OF ANY DAMAGED LANDSCAPE AREAS BEYOND THE LIMIT OF WORK, THAT IS A DIRECT RESULT OF THE LANDSCAPE CONSTRUCTION AND/OR HIS SUB-CONTRACTOR. REPLACEMENT ITEMS SHALL BE EXACT DUPLICATE OF ORIGINAL WORK ON PLANS, UNLESS OTHERWISE APPROVED BY THE AGENCY AUTHORIZED REPRESENTATIVE.
8. CLEANUP SHALL TAKE PLACE ON A DAILY BASIS UNLESS OTHERWISE APPROVED BY THE AGENCY'S REPRESENTATIVE.
9. THE PLANTING PLANS ARE ONLY ACCURATE FOR PLANTING LOCATION AND QUANTITIES. THE CONTRACTOR SHALL VERIFY ALL QUANTITIES BY PLAN CHECK. THE PLANTING LEGEND IS ACCURATE ONLY FOR PLANT SIZE.
10. PLANTS LABELED "MONROVIA" ARE AVAILABLE THROUGH MONROVIA GROWERS (800)999-4321

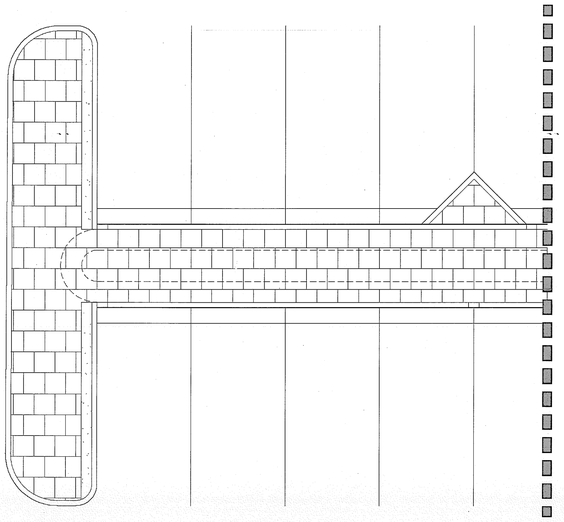

C TYPICAL PARKING LOT PLANTING ISLAND
40FT. TYPICAL LENGTH

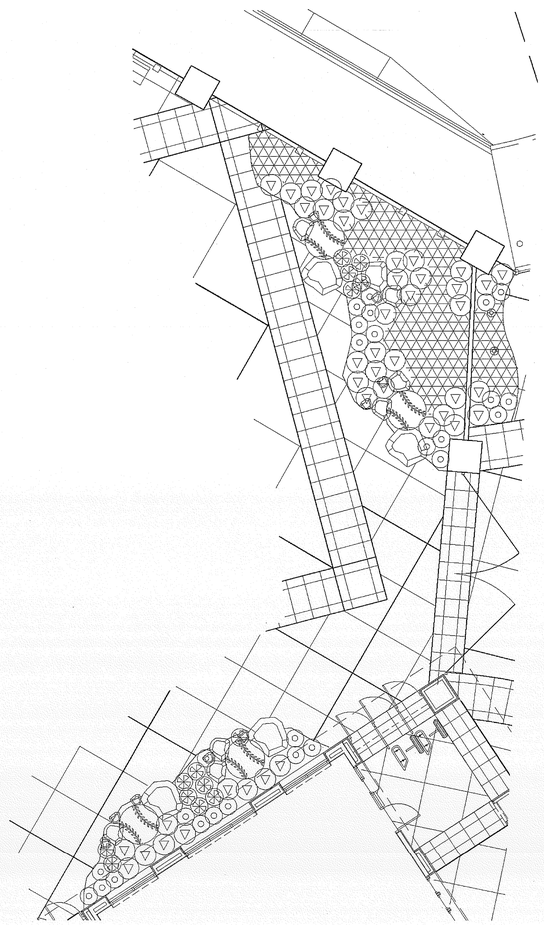

A ENTRY PLAZA PLANTING

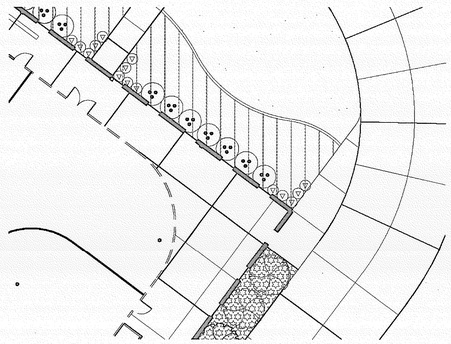

H TYPICAL PLANTING ALONG SOCCER ARENAS

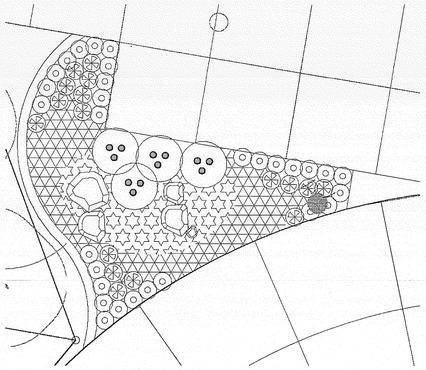

F NORTH PLAYGROUND AREA #1 PLANTING

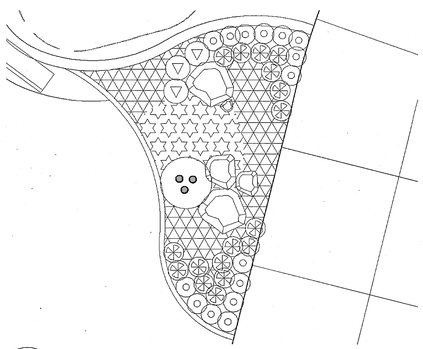

G SOUTH PLAYGROUND AREA #1 PLANTING

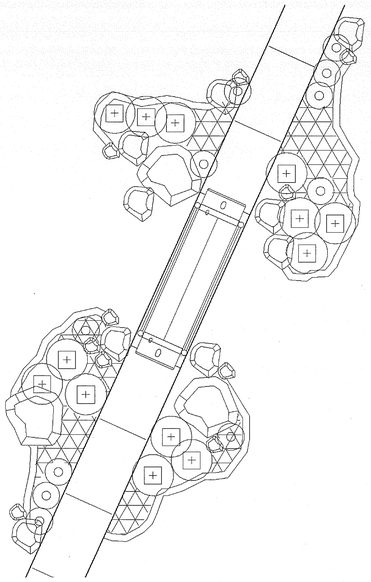

E PLAYGROUND AREA #2 PLANTING

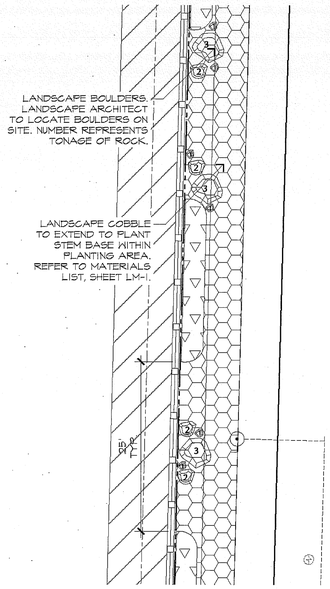

D SHERMAN ROAD SIDEWALK PLANTING

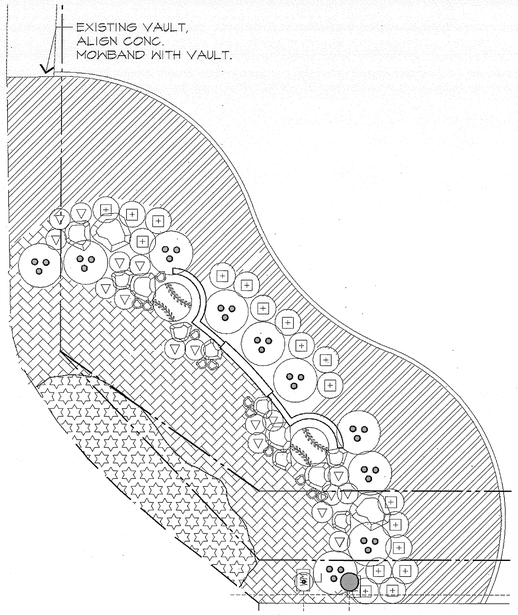

B ENTRY MONUMENT PLANTING

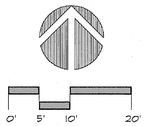

MIG
MOORE IACOFANO GOLTSMAN, INC.
801 N. HARBOR BLVD.
FULLERTON, CA 92832
TEL 714/871-3658
FAX 714/871-1188
www.migcom.com

CONSULTANT:

PROJECT TEAM:
LANDSCAPE ARCHITECT
MIG INC.

ARCHITECT
PITASSI ARCHITECTS INC.

CIVIL ENGINEERS/SURVEYOR
WALDEN & ASSOCIATES

STRUCTURAL ENGINEERS
CORREIA CONSULTING & DESIGN

ELECTRICAL ENGINEERS
LRA ENGINEERS

IRRIGATION DESIGNER
WILLIAMS IRRIGATION DESIGN

GEOTECHNICAL ENGINEERS
CONVERSE CONSULTANTS

TURF GRASS CONSULTANT
GUISE AND ASSOCIATES

PERRIS VALLEY Big League Dreams

2155 Trumble Road
Perris, California, 92570

SHEET TITLE

PLANTING PLAN

100% CONSTRUCTION DOCUMENT

DATE	REVISIONS

STAMP

CHECKED BY	DATE
RE	

DATE 01-07-10	FILE NAME
DRAWN BY HD	SHEET L3.7
JOB NO. 05208.00	
SCALE N.T.S.	208 OF 313 SHEETS