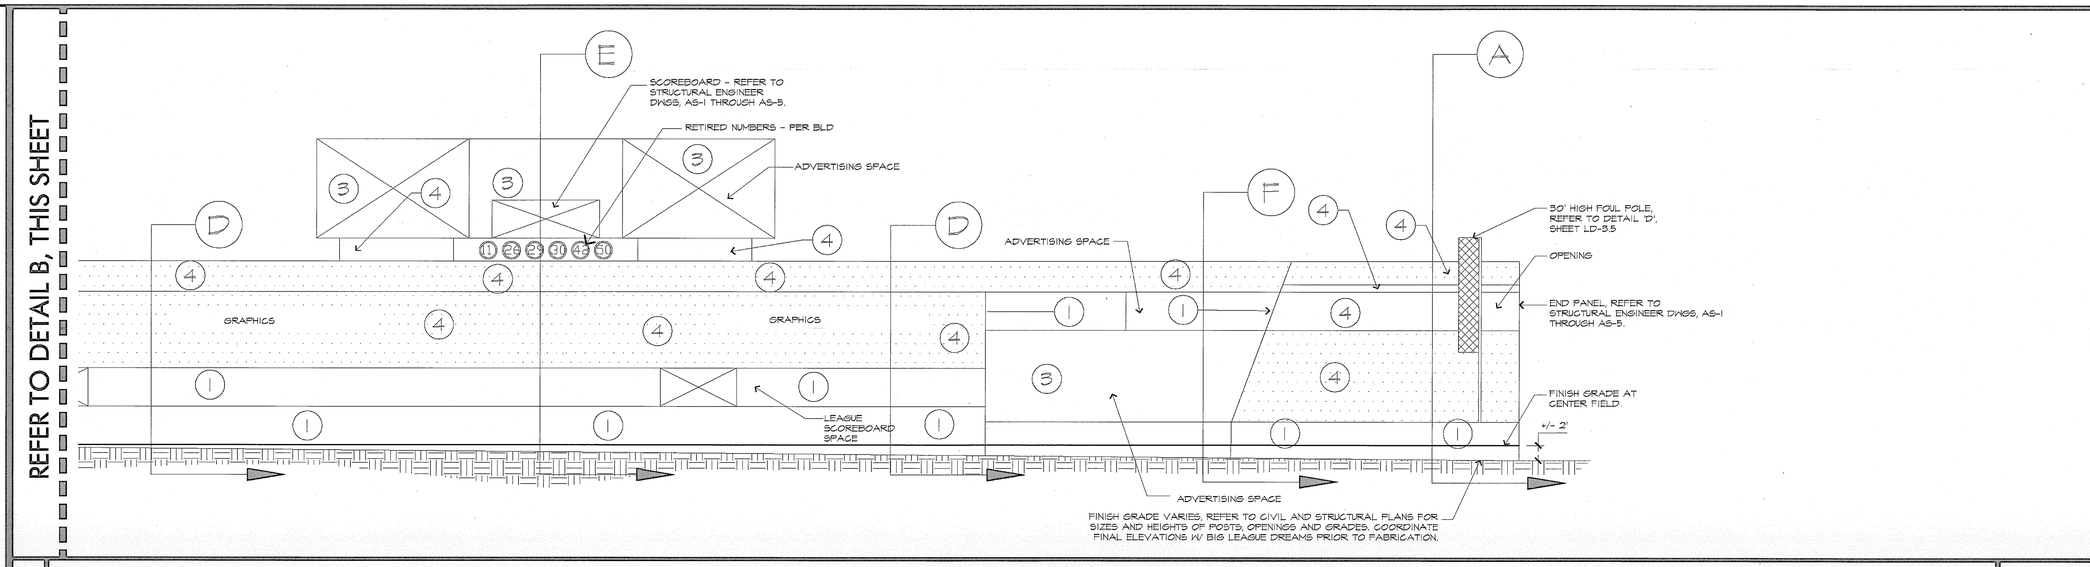

A ANGEL STADIUM - INTERIOR ELEVATIONS NO SCALE

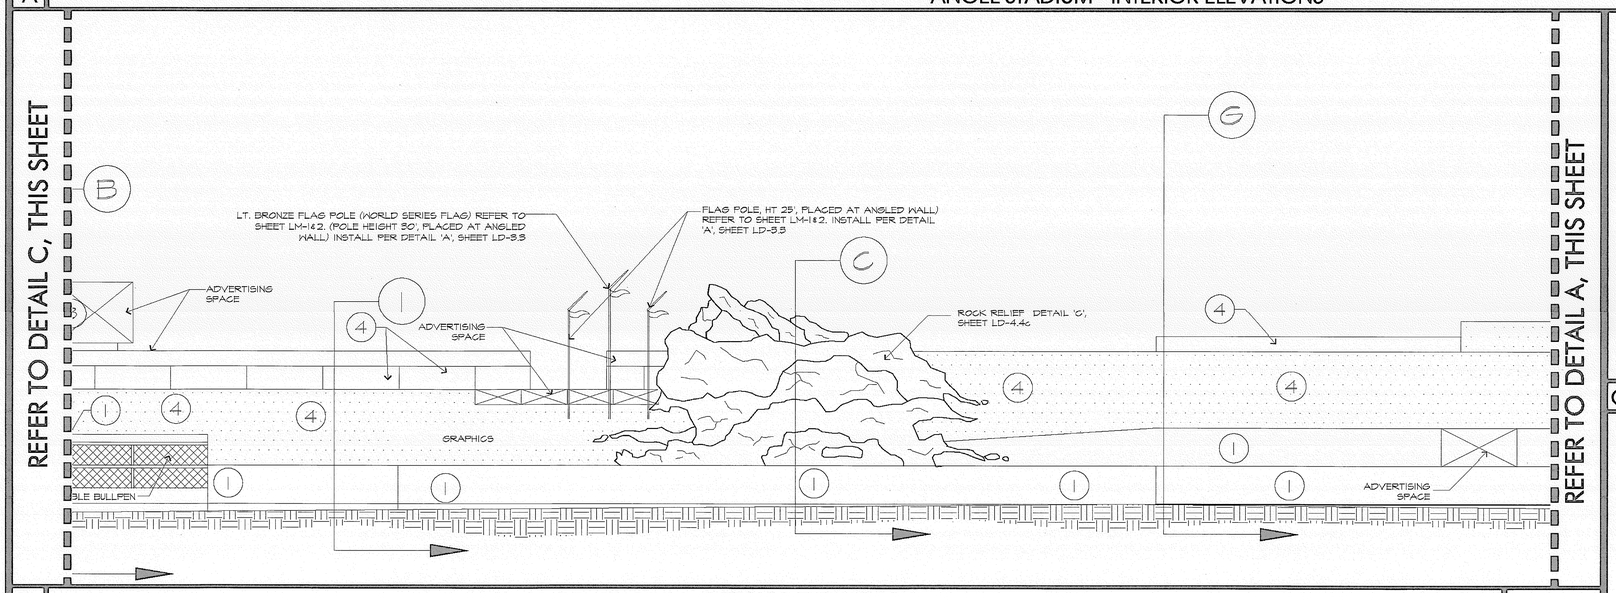

B ANGEL STADIUM - INTERIOR ELEVATIONS NO SCALE

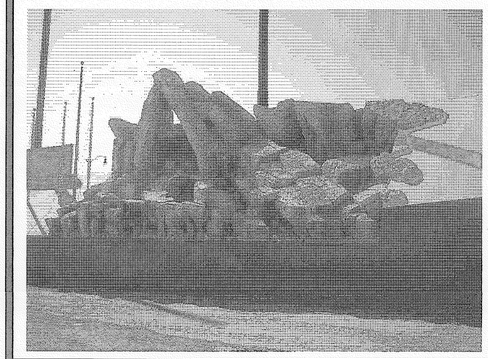

O ACTUAL ROCK GRAPHIC NO SCALE

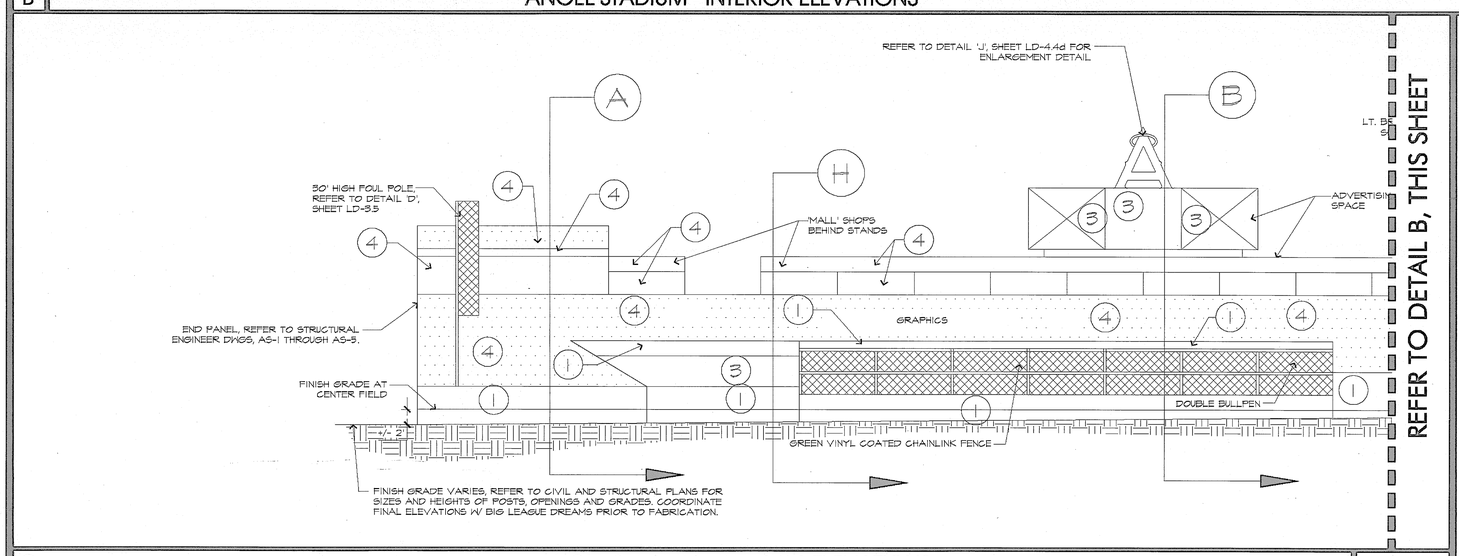

C ANGEL STADIUM - INTERIOR ELEVATIONS NO SCALE

ANGEL STADIUM - PAINT SCHEDULE

CALLOUT	PAINT MFG.	PAINT CODE/NAME
1	VISTA PAINT	CASINO GREEN - CUSTOM COLOR - SEE FORMULA BELOW
2	VISTA PAINT	00 - 'BRIGHT WHITE' - FLAT
3	VISTA PAINT	05 - 'BLACK' - FLAT
4	VISTA PAINT	8577 - 'SOFT BUCKSKIN' - FLAT
5	DUNN EDWARDS	DEC745 - CHAPARRAL
6	VISTA PAINT	7325 - CASCADE TWILIGHT
7	VISTA PAINT	AC 122 - ROSIE O' DELL

VISTA PAINT:
2020 E. ORANGETHORPE AVE.
FULLERTON, CA 92831
(714)680-5800
www.vistapaint.com

CASINO GREEN BY VISTA
BASE - 20A
FORMULA - 4
B - 23
C - 72
D - 35
KX - 25

NOTE:
1. CONTRACTOR TO SUBMIT SAMPLES OF ALL PAINT TO LANDSCAPE ARCHITECT FOR FINAL APPROVAL.
2. BACKSIDE WALL SHALL BE PAINTED COLOR #5, STEEL COLUMNS PAINTED COLOR #1.

MIG
MOORE IACOFANO GOLTSMAN, INC.
801 N. HARBOR BLVD.
FULLERTON, CA 92832
TEL 714/871-3638
FAX 714/871-1188
www.migcom.com

CONSULTANT:

PROJECT TEAM:
LANDSCAPE ARCHITECT
MIG INC.
ARCHITECT
PITASSI ARCHITECTS INC.
CIVIL ENGINEERS/SURVEYOR
WALDEN & ASSOCIATES
STRUCTURAL ENGINEERS
CORREIA CONSULTING & DESIGN
ELECTRICAL ENGINEERS
LRA ENGINEERS
IRRIGATION DESIGNER
WILLIAMS IRRIGATION DESIGN
GEOTECHNICAL ENGINEERS
CONVERSE CONSULTANTS
TURF GRASS CONSULTANT
GUISE AND ASSOCIATES

PERRIS VALLEY Big League Dreams

2155 Trumble Road
Perris, California, 92570

SHEET TITLE
ANGEL STADIUM INTERIOR ELEVATIONS

100% CONSTRUCTION DOCUMENT

DATE	REVISIONS
9/23/09	1 CLARIFICATIONS

STAMP

CHECKED BY	DATE
RE	

DATE	FILE NAME
01-07-10	

DRAWN BY	SHEET
HD	LD-4.4b

JOB NO. 05208.00

SCALE 1:20