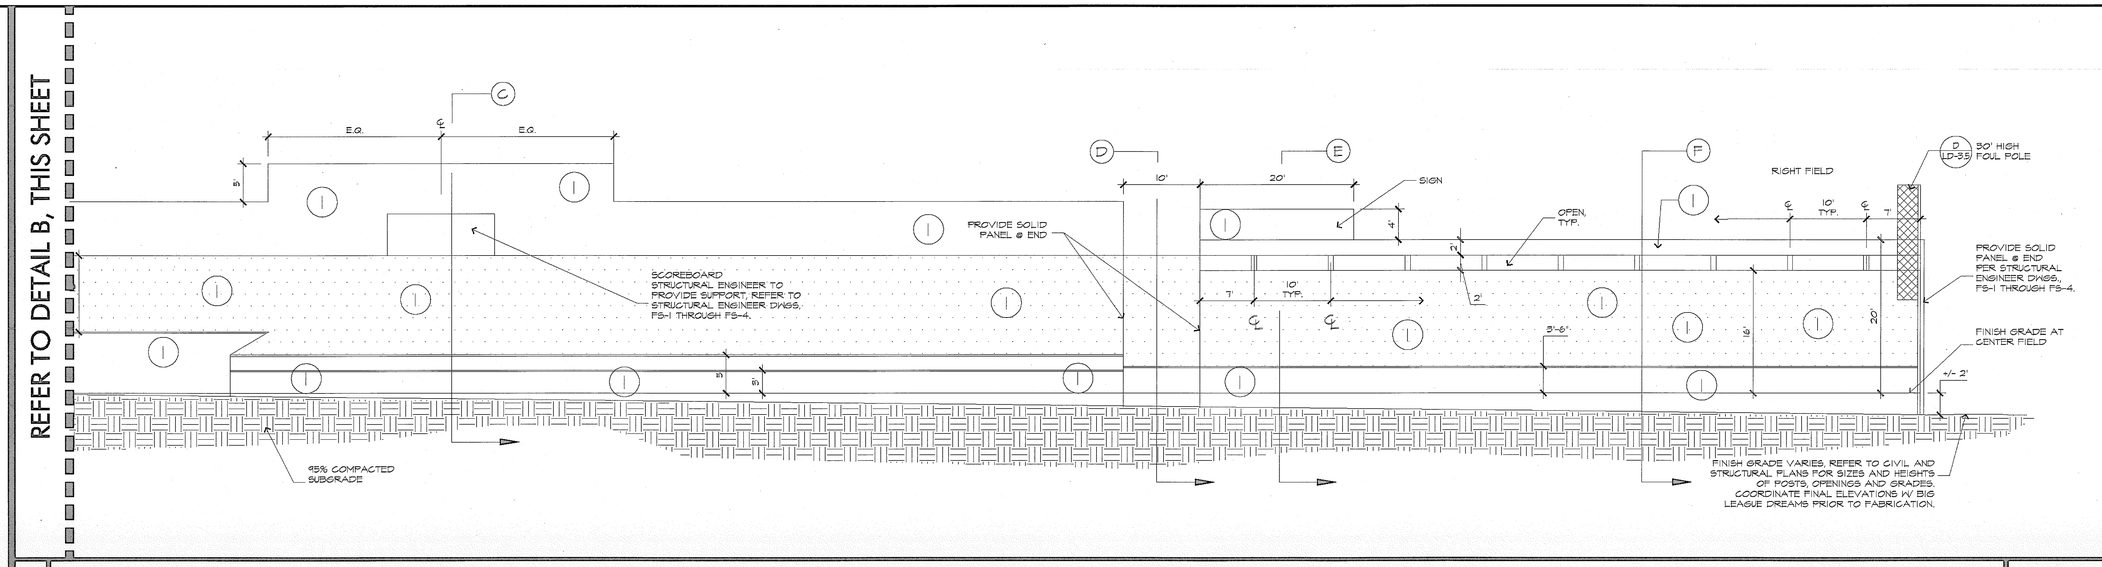

A FENWAY PARK - INTERIOR ELEVATIONS NO SCALE

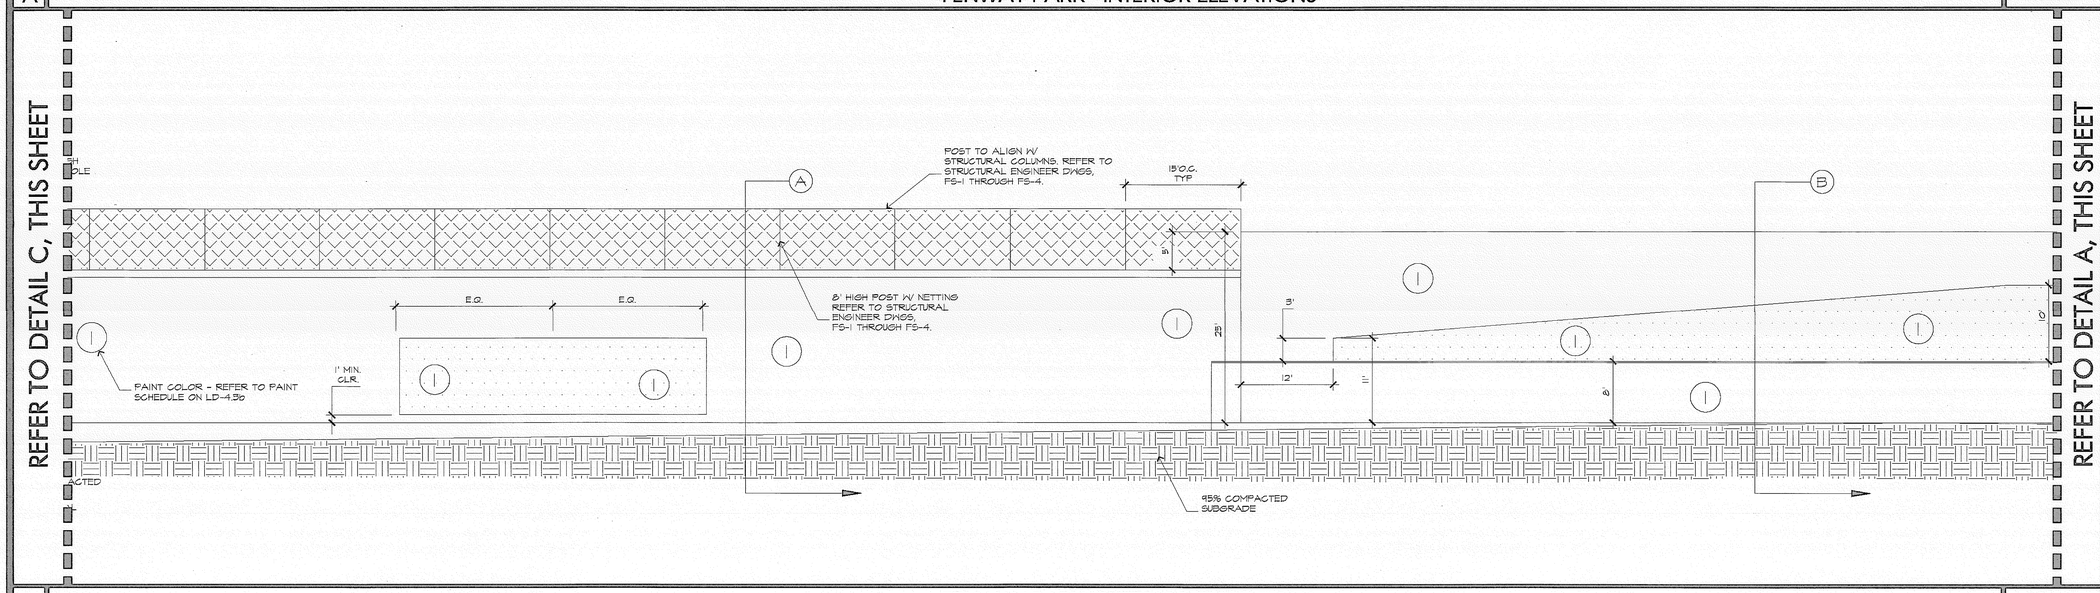

B FENWAY PARK - INTERIOR ELEVATIONS NO SCALE

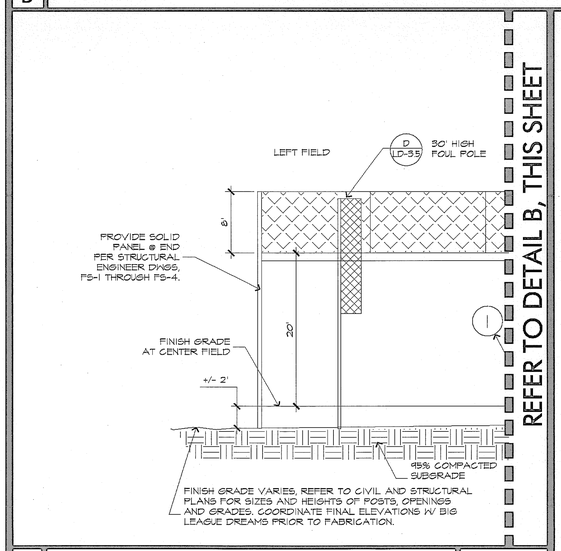

C FENWAY PARK - INTERIOR ELEVATIONS NO SCALE

CONSTRUCTION NOTES:

1. ALL FORMS AND ALIGNMENTS OF PAVING, LAYOUT, AND SPECIAL PAVING AREAS SHALL BE REVIEWED AND APPROVED BY COUNTY'S AUTHORIZED REPRESENTATIVE PRIOR TO POURING (GIVE A MINIMUM OF 48 HOURS NOTICE).
2. CONTRACTOR SHALL VERIFY LOCATION OF ALL UTILITIES PRIOR TO CONSTRUCTION AND SHALL BE HELD LIABLE FOR ALL DAMAGES INCURRED.
3. CONTRACTOR SHALL NOTE AND INSTALL SLEEVE LOCATIONS SHOWN ON IRRIGATION PLANS IN EXCESS OF EXISTING SLEEVES PER COUNTY OF RIVERSIDE APPROVAL.
4. ALL CONSTRUCTION AND WORKMANSHIP SHALL CONFORM TO THE LATEST EDITION OF THE STANDARD SPECIFICATIONS FOR PUBLIC WORKS.
5. THESE NOTES SHALL BE USED IN CONJUCTION WITH THE PLANS AND ANY DISCREPANCIES SHALL BE BROUGHT TO THE ATTENTION OF COUNTY'S PROJECT MANAGER.
6. CONTRACTOR MUST CHECK ALL DIMENSIONS, FRAMING CONDITIONS AND SITE CONDITIONS BEFORE STARTING WORK. COUNTY SHALL BE NOTIFIED IMMEDIATELY OF ANY DISCREPANCIES OR POSSIBLE DEFICIENCIES.
7. CONDITIONS NOT SPECIFICALLY SHOWN SHALL BE CONSTRUCTED SIMILAR TO THE DETAILS FOR THE RESPECTIVE MATERIALS.
8. THE DRAWINGS AND SPECIFICATIONS REPRESENT THE FINISHED WORK. ALL BRACING, TEMPORARY SUPPORTS, SHORING, MASONRY, ETC. IS THE SOLE RESPONSIBILITY OF THE CONTRACTOR. OBSERVATION VISITS TO THE JOB SITE BY THE LANDSCAPE ARCHITECT AND/OR COUNTY DOES NOT INCLUDE INSPECTION OF CONSTRUCTION METHODS AND SAFETY CONDITIONS AT THE WORKSITE. THESE VISITS SHALL NOT BE CONSTRUED AS CONTINUOUS AND DETAILED INSPECTIONS.
9. CLEAN-UP SHALL TAKE PLACE ON A DAILY BASIS.
10. REFER TO SPECIFICATIONS FOR ADDITIONAL INFORMATION.
11. REFER TO DETAILS AND ENLARGEMENTS FOR LOCATION OF VARIOUS FENCE HEIGHTS (TYP.)
12. DECORATIVE (NEVER-FERAL) FLAGS LOCATED ON YANKEE STADIUM OUTFIELD WALL TO BE PROVIDED BY B.L.D. FLAG POLE POSTS/MOUNTS TO BE INSTALLED BY CONTRACTOR PER STRUCTURAL DETAILS.
13. REFER TO STRUCTURAL DETAILS FOR CHAIN LINK FENCE DETAIL.
14. REFER TO STRUCTURAL ENGINEERS PLAN FOR ALL MATERIAL, CONNECTION AND REINFORCING APPLICATIONS

ABBREVIATIONS:

B.L.D.	BIG LEAGUE DREAMS L.L.C.
DWG	DRAWING
F.G.	FINISH GRADE
TYP.	TYPICAL

FENWAY PARK - PAINT SCHEDULE

CALLOUT	PAINT MFG.	PAINT CODE/NAME
1	VISTA PAINT	CASINO GREEN - CUSTOM COLOR - SEE FORMULA BELOW
2	VISTA PAINT	00 - 'BRIGHT WHITE' - FLAT
3	D.E.	DEC745 - CHAPARRAL

VISTA PAINT:
2020 E. ORANGETHORPE AVE.
FULLERTON, CA 92831
(714)680-3800
www.vistapaint.com

CASINO GREEN BY VISTA
BASE - 20A
FORMULA - 4
B - 23
C - 72
D - 25
KX - 25

NOTE:
1. CONTRACTOR TO SUBMIT SAMPLES OF ALL PAINT TO LANDSCAPE ARCHITECT FOR FINAL APPROVAL.
2. ALL UNDERSIDE OF WALL SHALL BE COLOR #3.

MIG
MOORE IACOFANO GOLTSMAN, INC.
801 N. HARBOR BLVD.
FULLERTON, CA 92832
TEL 714/871-3638
FAX 714/871-1188
www.migcom.com

CONSULTANT:

PROJECT TEAM:
LANDSCAPE ARCHITECT
MIG INC.

ARCHITECT
PITASSI ARCHITECTS INC.

CIVIL ENGINEERS/SURVEYOR
WALDEN & ASSOCIATES

STRUCTURAL ENGINEERS
CORREIA CONSULTING & DESIGN

ELECTRICAL ENGINEERS
LRA ENGINEERS

IRRIGATION DESIGNER
WILLIAMS IRRIGATION DESIGN

GEOTECHNICAL ENGINEERS
CONVERSE CONSULTANTS

TURF GRASS CONSULTANT
GUISE AND ASSOCIATES

PERRIS VALLEY Big League Dreams

2155 Trumble Road
Perris, California, 92570

SHEET TITLE
FENWAY PARK INTERIOR ELEVATIONS

100% CONSTRUCTION DOCUMENT

DATE	REVISIONS

STAMP

CHECKED BY	DATE
RE	

DATE 01-07-10	FILE NAME
DRAWN BY HD	SHEET LD-4.3b
JOB NO. 05208.00	
SCALE AS NOTED	248 OF 313 SHEETS