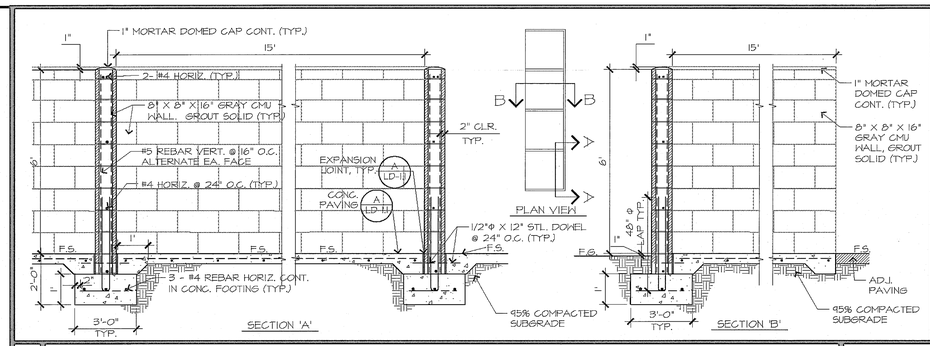

M — 6' HIGH C.M.U. BLOCK MATERIAL STALLS — NO SCALE

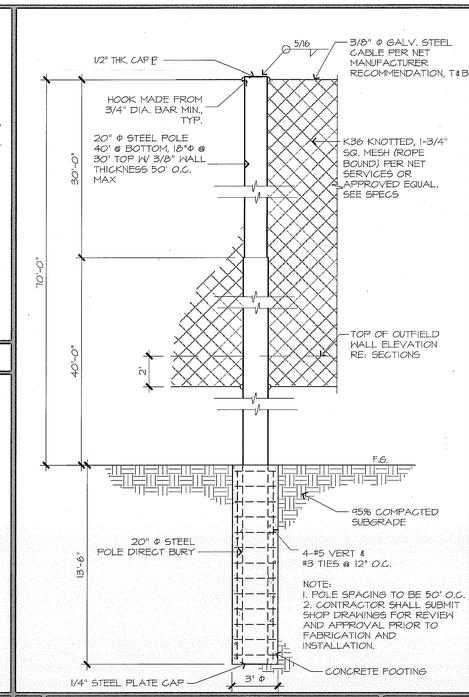

F — 70' HIGH SAFETY NETTING — NO SCALE

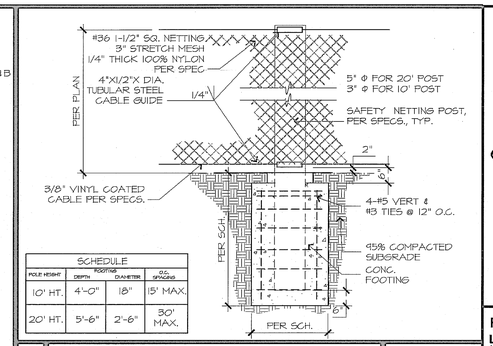

SCHEDULE			
POLE HEIGHT	FOOTING DEPTH	FOOTING DIAMETER	O.C. SPACING
10' HT.	4'-0"	18"	15' MAX.
20' HT.	5'-6"	2'-6"	30' MAX.

A — SAFETY NETTING POST — NO SCALE

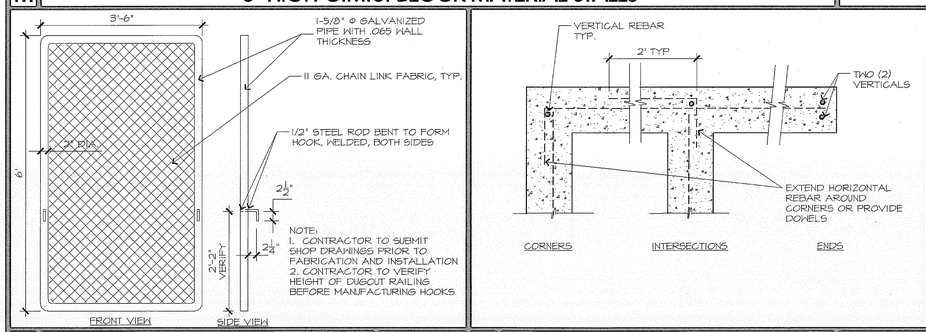

N — DUGOUT PROTECTIVE FENCING — NO SCALE

J — REINFORCING INTERSECTIONS — NO SCALE

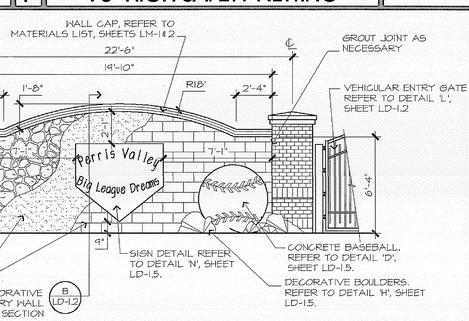

B — DECORATIVE ENTRY WALL - SECTION — NO SCALE

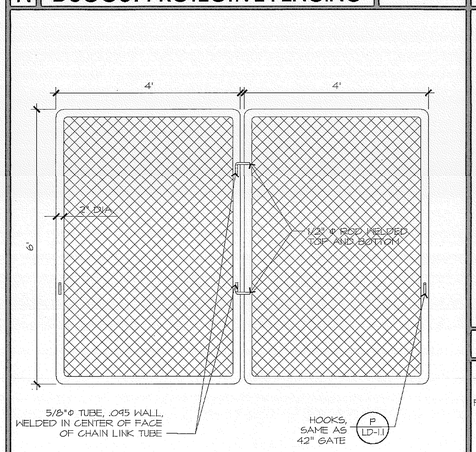

P — DUGOUT PROTECTIVE FENCING — NO SCALE

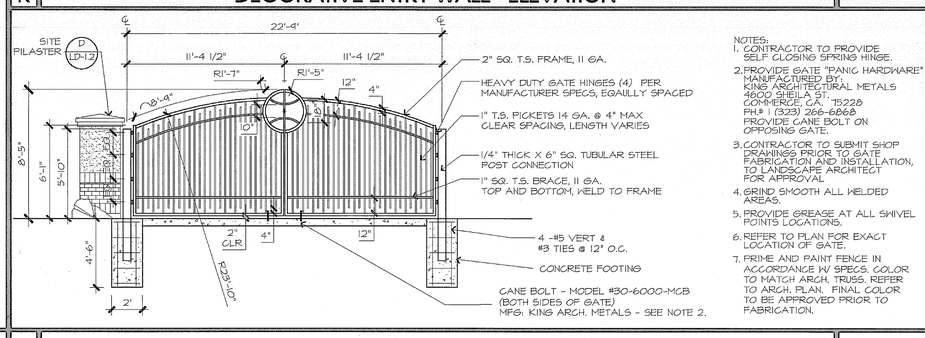

NOTES:
1. CONTRACTOR TO PROVIDE SELF CLOSING SPRING HINGE.
2. PROVIDE GATE "PANIC HARDWARE" MANUFACTURED BY: KING ARCHITECTURAL METALS 4600 SHEILA ST. COMMERCE, CA. 90022 PH.# (323) 266-6868 PROVIDE CANE BOLT ON OPPOSING GATE.
3. CONTRACTOR TO SUBMIT SHOP DRAWINGS PRIOR TO GATE FABRICATION AND INSTALLATION, TO LANDSCAPE ARCHITECT FOR APPROVAL
4. GRIND SMOOTH ALL WELDED AREAS.
5. PROVIDE GREASE AT ALL SWIVEL POINTS LOCATIONS.
6. REFER TO PLAN FOR EXACT LOCATION OF GATE.
7. PRIME AND PAINT FENCE IN ACCORDANCE W/ SPECS. COLOR TO MATCH ARCH. TRUSS. REFER TO ARCH. PLAN. FINAL COLOR TO BE APPROVED PRIOR TO FABRICATION.

L — TUBULAR STEEL VEHICULAR GATE — NO SCALE

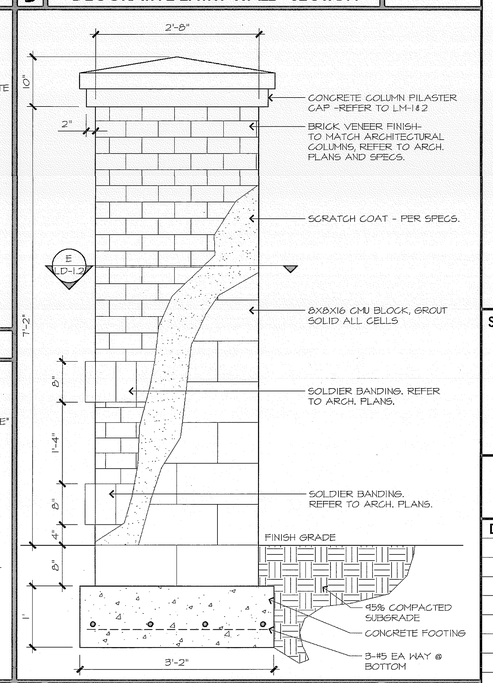

D — SITE PILASTER — NO SCALE

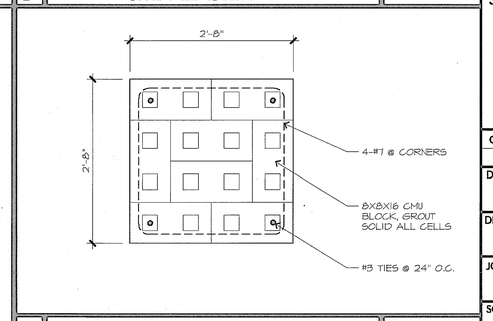

E — SITE PILASTER - SECTION — NO SCALE

MIG
MOORE IACOFANO GOLTSMAN, INC.
801 N. HARBOR BLVD.
FULLERTON, CA 92832
TEL 714/871-2638
FAX 714/871-1188
www.migcom.com

CONSULTANT:

PROJECT TEAM:
LANDSCAPE ARCHITECT
MIG INC.
ARCHITECT
PITASSI ARCHITECTS INC.
CIVIL ENGINEERS/SURVEYOR
WALDEN & ASSOCIATES
STRUCTURAL ENGINEERS
CORREIA CONSULTING & DESIGN
ELECTRICAL ENGINEERS
LRA ENGINEERS
IRRIGATION DESIGNER
WILLIAMS IRRIGATION DESIGN
GEOTECHNICAL ENGINEERS
CONVERSE CONSULTANTS
TURF GRASS CONSULTANT
GUISE AND ASSOCIATES

PERRIS VALLEY Big League Dreams

2155 Trumble Road
Perris, California, 92570

SHEET TITLE

GENERAL DETAILS

100% CONSTRUCTION DOCUMENT

DATE	REVISIONS

STAMP

CHECKED BY	DATE
RE	
DATE 01-07-10	FILE NAME .
DRAWN BY HD	SHEET LD-1.2
JOB NO. 05208.00	
SCALE AS NOTED	210 OF 313 SHEETS