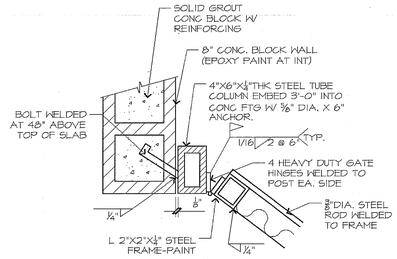

M TRASH ENCLOSURE JAMB — NO SCALE

NOTE:
1. CONTRACTOR TO SUBMIT SHOP DRAWINGS TO LANDSCAPE ARCH. FOR APPROVAL PRIOR TO FABRICATION.
2. GRIND ALL SHARP EDGES PRIOR TO INSTALLATION.
3. SIDE GUARDRAIL DETAILED IDENTICAL.

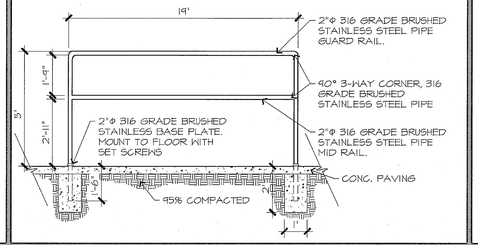

I SOCCER GOAL GUARDRAIL — NO SCALE

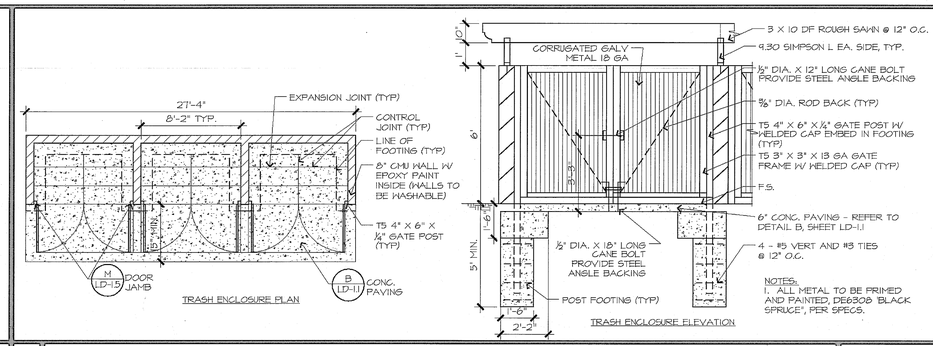

NOTES:
1. ALL METAL TO BE PRIMED AND PAINTED, DE6308 'BLACK SPRUCE', PER SPECS.

E C.M.U. TRASH ENCLOSURE GATES & COVER — NO SCALE

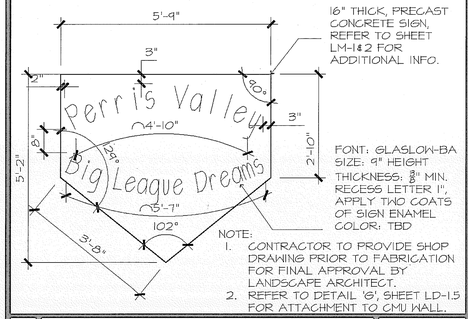

NOTE:
1. CONTRACTOR TO PROVIDE SHOP DRAWING PRIOR TO FABRICATION FOR FINAL APPROVAL BY LANDSCAPE ARCHITECT.
2. REFER TO DETAIL 'G', SHEET LD-1.5 FOR ATTACHMENT TO CMU WALL.

N MONUMENT SIGN ENLARGEMENT — NO SCALE

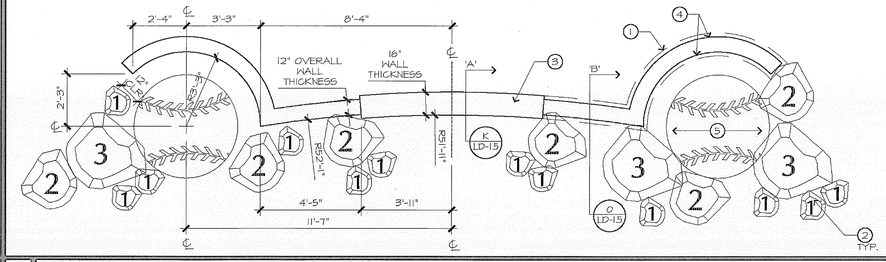

LEGEND:
1. PRE-CAST CONCRETE WALL CAP, MFG: QUICKCRETE, REFER TO MATERIALS LIST, SHEET LM-1, BOTH SIDES
2. BOULDERS/ROCK GROUPING, REFER TO MATERIALS LIST, SHEETS LM-1&2.
3. CUSTOM PRE-CAST CONCRETE PARK SIGNAGE, MFG: QUICKCRETE, REFER TO MATERIALS LIST, SHEETS LM-1&2, DETAIL 'N', SHEET LD-1.5
4. CMU BLOCK WALL WITH NATURAL STONE VENEER. VENEER ON BOTH SIDE OF WALL, REFER TO MATERIALS LIST, SHEETS LM-1&2, DETAIL 'O', SHEET LD-1.5
5. PRE-CAST BASEBALL SPHERE, MFG: QUICKCRETE, REFER TO MATERIALS LIST, SHEETS LM-1&2, DETAIL 'D', SHEET LD-1.5

NOTE:
1. NUMBER ON BOULDERS REPRESENTS APPROX. TONAGE OF BOULDER.
2. BOULDER LAYOUT DIAGRAMMATIC, FINAL LOCATION AND ARTISITIC EXPRESSION SHALL BE MADE BY LANDSCAPE ARCHITECT AND BOULDER SUPPLIER AT TIME OF PLACEMENT IN FIELD.

J MONUMENT SIGNAGE PLAN — NO SCALE

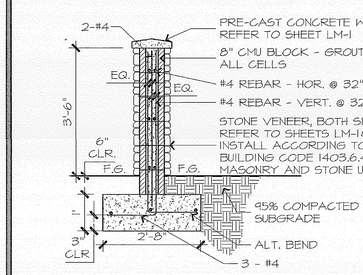

O SITE MONUMENT SECTION 'B' — NO SCALE

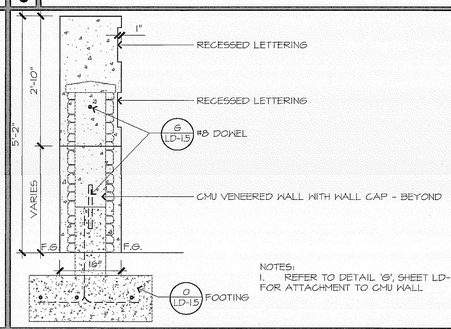

NOTES:
1. REFER TO DETAIL 'G', SHEET LD-1.5 FOR ATTACHMENT TO CMU WALL

K SITE MONUMENT SECTION 'A' — NO SCALE

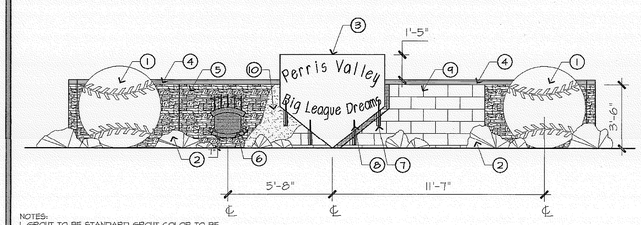

SITE MONUMENT MATERIALS
1. DECORATIVE CONCRETE BASEBALL. REFER TO DETAIL 'D', SHEET LD-1.5 & SHEETS LM-1&2.
2. DECORATIVE BOULDERS. REFER TO DETAIL 'H', SHEET LD-1.5 & SHEETS LM-1&2.
3. PRE-CAST DECORATIVE SIGN. REFER TO DETAIL 'N', SHEET LD-1.5 & SHEETS LM-1&2.
4. WALL CAP. REFER TO DETAIL 'J', SHEET LD-1.5 & SHEETS LM-1&2.
5. STONE VENEER. REFER TO DETAIL 'O', SHEET LD-1.5 & SHEETS LM-1&2.
6. BIG LEAGUE DREAMS LOGO. REFER TO SHEETS LM-1&2.
7. CONCRETE EPOXY- SIKADUR 35 HI MOD LV, APPLY PER MFG SPECS.
8. #8 REBAR BOLTS TO BE APPLIED DURING MANUFACTURING BY QUICKCRETE PRODUCTS
9. CMU BLOCK, PER SPECS. GROUT SOLID ALL CELLS
10. SCRATCH COAT PER SPECS.

NOTES:
1. GROUT TO BE STANDARD GROUT COLOR TO BE DETERMINED BY LANDSCAPE ARCHITECT
2. GROUT LINES TO BE NO THICKER THAN ¼" THICK.
3. CONTRACTOR TO DO A 5'X5' MOCK UP FOR LANDSCAPE ARCHITECT'S APPROVAL.
4. WALL TO BE FULLY VENEERED, SHOWN DIAGRAMMATICALLY LAYERED FOR BUILDER.
5. BOULDERS SHOWN DIAGRAMMATICALLY FOR DESIGN INTENT AND DOESN'T REPRESENT ACTUAL NUMBER. REFER TO PLAN VIEW ENLARGEMENT.

G SITE MONUMENT ELEVATION — NO SCALE

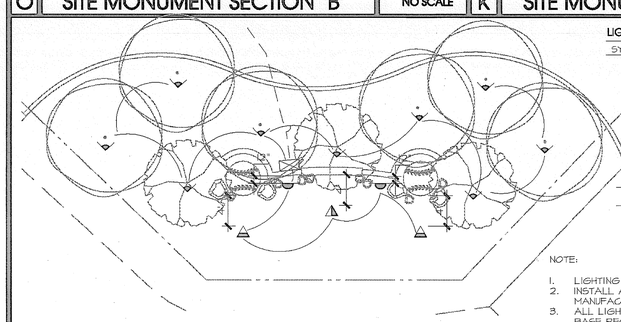

LIGHTING LEGEND:

SYMBOL	MODEL	QTY	WATTS	REFLECTOR	SOURCE
	PYROS	2	39	60 DEG	CMH
	N. PYROS	1	70	30 DEG	CMH
	PHENIX C2R	9	20	25 DEG	CMH/ MR16
	PHENIX C2RT	2	50	60 DEG	MR16
	LIGHTING TIMER, REFER TO ELECTRICAL ENGINEER				
	ELECTRICAL LINE PER MFG. RECOMMENDATIONS				
	MAIN ELECTRICAL SERVICE, REFER TO ELECTRICAL				

NOTE:
1. LIGHTING MANUFACTURER: TARGETTI-POULSEN, USA(944)246-4736
2. INSTALL ALL LIGHTING FIXTURES AS RECOMMENDED BY MANUFACTURER.
3. ALL LIGHTING FIXTURES SHALL BE MOUNTED IN CONCRETE POST AND BASE RECOMMENDED BY MANUFACTURER.

P MONUMENT SIGN LIGHTING — NO SCALE

NOTES:
1. BOULDERS SHALL BE ANGULAR FIELD STONE OF GRANITE, FELDSPAR, SCHIST, OR OTHER SOLID, NON-CRUMBLING ROCK. BOULDERS SHALL BE SET FIRMLY INTO CONCRETE SETTING BED SO THAT THEY WILL NOT ROLL, ROTATE, OR SETTLE.
2. USE SMALLER BOULDERS TO FILL GAPS. USE MORTAR ONLY WHERE NECESSARY TO FILL PINCH POINT GAPS GREATER THAN 1/4" WIDE.
3. REFER TO PLAN FOR APPROXIMATE ROCK TONAGE

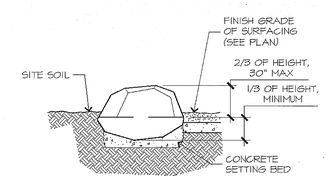

H ROCK BURIAL — NO SCALE

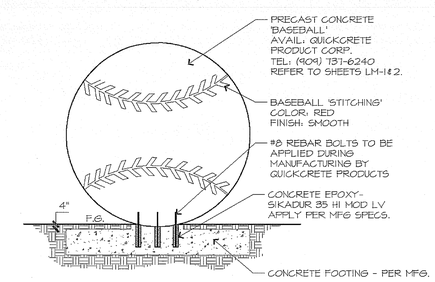

D BASEBALL CONNECTION — NO SCALE

MIG
MOORE IACOFANO GOLTSMAN, INC.
801 N. HARBOR BLVD.
FULLERTON, CA 92832
TEL 714/871-2638
FAX 714/871-1188
www.migcom.com

CONSULTANT:

PROJECT TEAM:
LANDSCAPE ARCHITECT
MIG INC.
ARCHITECT
PITASSI ARCHITECTS INC.
CIVIL ENGINEERS/SURVEYOR
WALDEN & ASSOCIATES
STRUCTURAL ENGINEERS
CORREIA CONSULTING & DESIGN
ELECTRICAL ENGINEERS
LRA ENGINEERS
IRRIGATION DESIGNER
WILLIAMS IRRIGATION DESIGN
GEOTECHNICAL ENGINEERS
CONVERSE CONSULTANTS
TURF GRASS CONSULTANT
GUISE AND ASSOCIATES

PERRIS VALLEY Big League Dreams

2155 Trumble Road
Perris, California, 92570

SHEET TITLE
GENERAL DETAILS

100% CONSTRUCTION DOCUMENT

DATE	REVISIONS

STAMP

CHECKED BY	DATE
RE	
DATE 01-07-10	FILE NAME
DRAWN BY HD	SHEET LD-1.5
JOB NO. 05208.00	
SCALE AS NOTED	213 OF 313 SHEETS