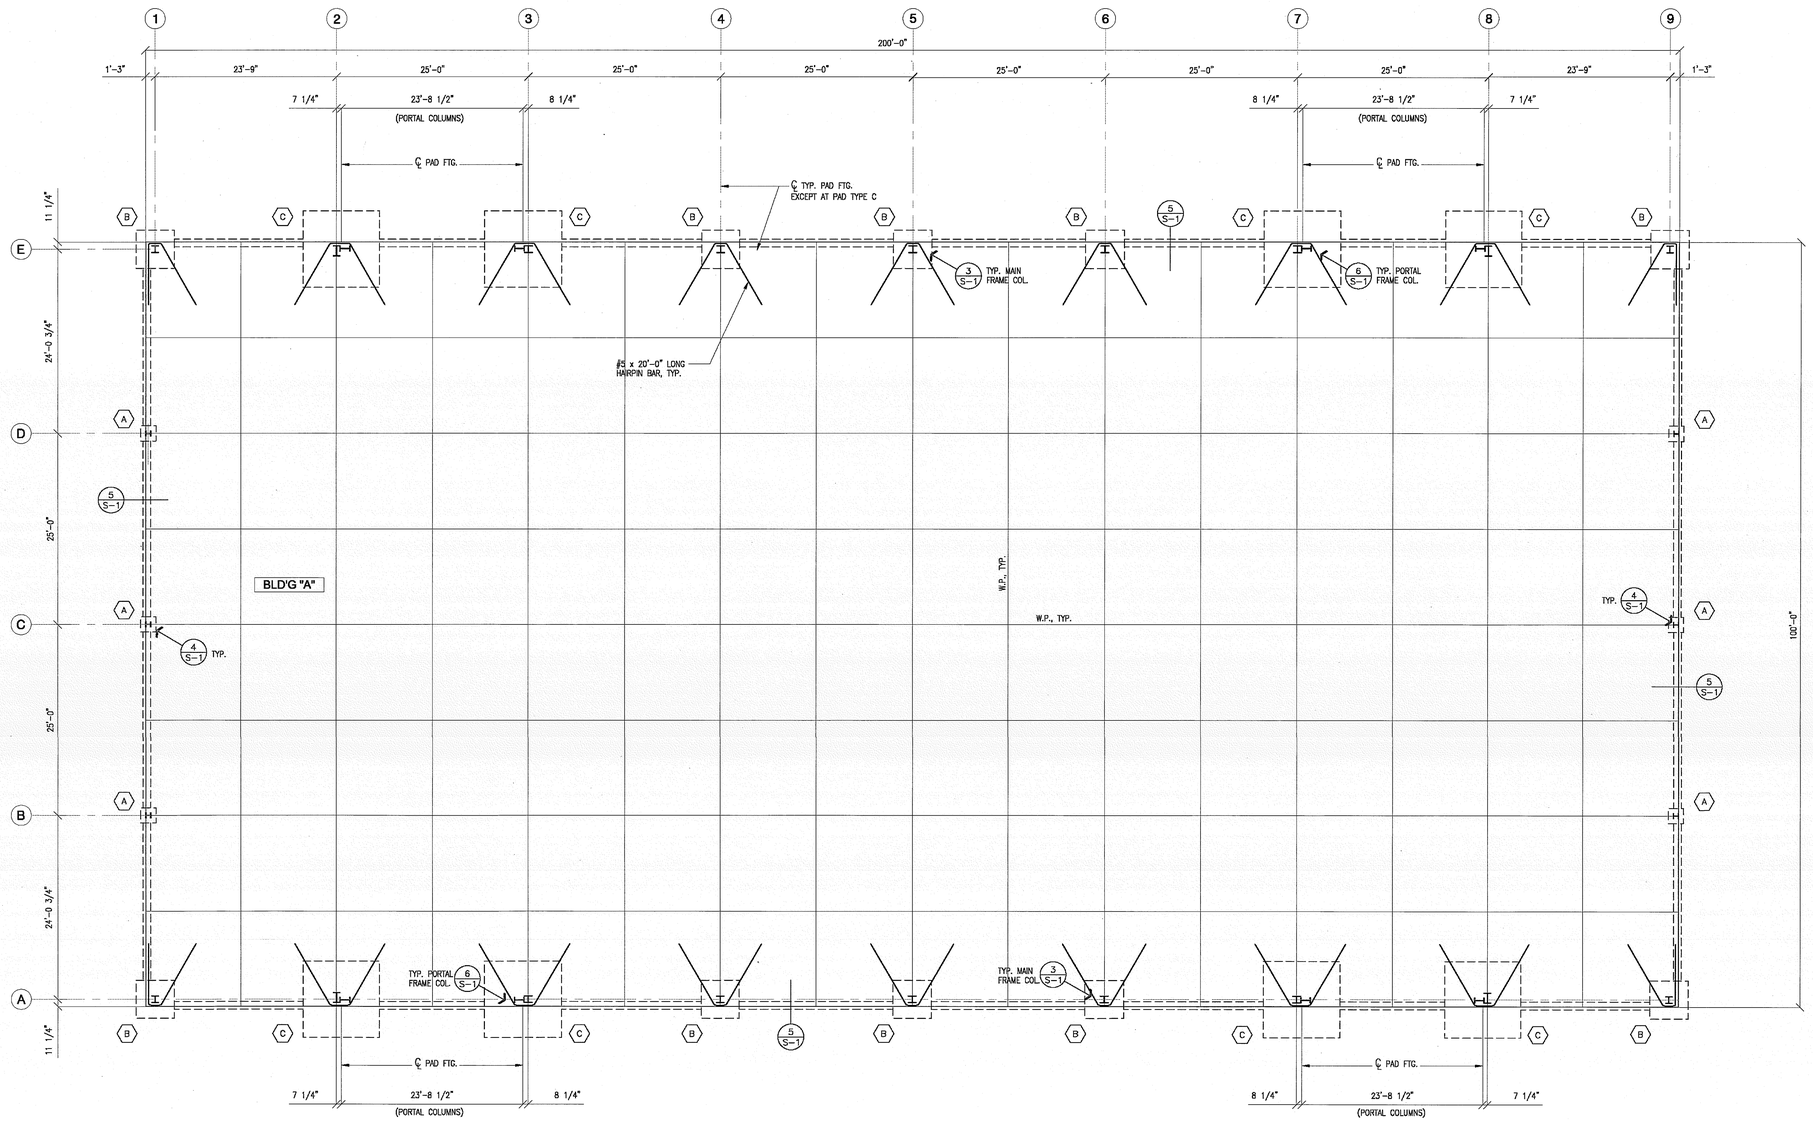

FOUNDATION PLAN

SCALE: 1/8" = 1'-0"

A

1. SEE SHEET SS-1 FOR GENERAL NOTES AND TYPICAL DETAILS.
2. SLAB ON GRADE:
   5" THICK CONCRETE REINFORCED WITH #4 @ 18" O.C. EACH WAY AT CENTER OF SLAB OVER 2" SAND OR AGGREGATE BASE OVER DAMP, COMPACTED SOIL PER SOILS ENGINEER'S REQUIREMENTS.
3. W.P. – INDICATES WEAK PLANE (1/8" x 3/4" SAW CUT).
4. PAD FOOTING SCHEDULE:

MARK	SIZE	REINFORCING
A	2'-0" SQ. x 24" THK.	(2) #4 EA. WAY BOTT.
B	5'-0" SQ. x 42" THK.	(5) #6 EA. WAY T & B
C	10'-0" SQ. x 42" THK.	(10) #6 EA. WAY T & B

FOUNDATION NOTES

MIG

MOORE IACOFANO GOLTSMAN, INC.
801 N. HARBOR BLVD.
FULLERTON, CA 92831
TEL 714/871-3638
FAX 714/871-1188
www.migcom.com

CONSULTANT:

CORREIA CONSULTING & DESIGN
STRUCTURAL ENGINEERS
16912 bolsa chica road, suite 101
huntington beach, ca 92649
714 840-5582

PROJECT TEAM:

LANDSCAPE ARCHITECT
MOORE IACOFANO GOLTSMAN, INC.

ARCHITECT
PITASSI ARCHITECTS INC.

CIVIL ENGINEERS/SURVEYOR
WALDEN & ASSOCIATES

STRUCTURAL ENGINEERS
CORREIA CONSULTING & DESIGN

ELECTRICAL ENGINEERS
LRA ENGINEERS

IRRIGATION DESIGNER
WILLIAMS IRRIGATION DESIGN

GEOTECHNICAL ENGINEERS
CONVERSE CONSULTANTS

TURF GRASS CONSULTANT
GUISE AND ASSOCIATES

PERRIS VALLEY Big League Dreams

2155 Trumble Road
Perris, California, 92570

SHEET TITLE

SOCCER FIELD FOUNDATION PLAN

100% CONSTRUCTION DOCUMENT

DATE	REVISIONS

STAMP

REGISTERED PROFESSIONAL ENGINEER
WILLIAM J. CORREIA
No. 2132
Exp.12/31/09
STRUCTURAL
STATE OF CALIFORNIA

(08047)

CHECKED BY	DATE
XX	07/30/09

DATE 7-30-09

FILE NAME

DRAWN BY STAFF

JOB NO. 05208.00

SCALE 1:20

SHEET SS-2 OF 311 SHEETS