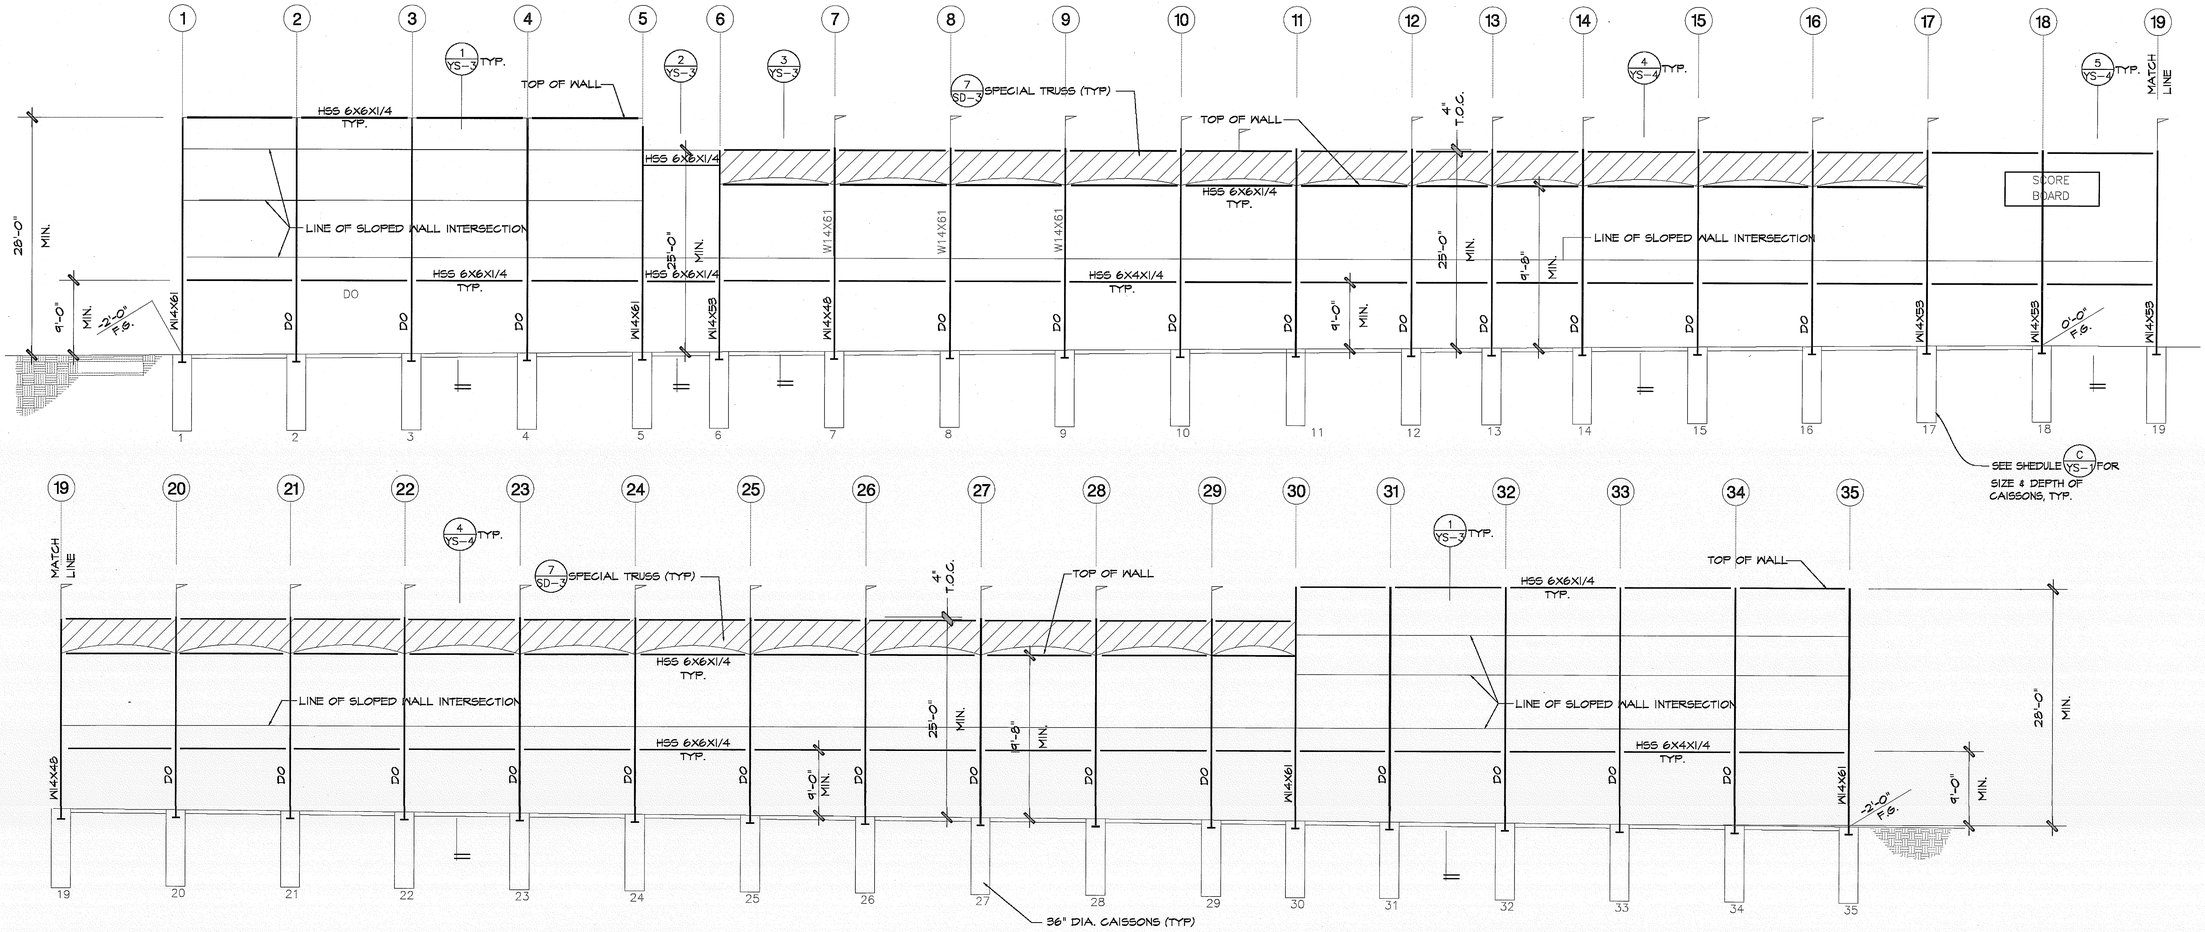

OUTFIELD FENCING ELEVATION @ LINE 1 — SCALE 1/8" = 1'-0" — 1

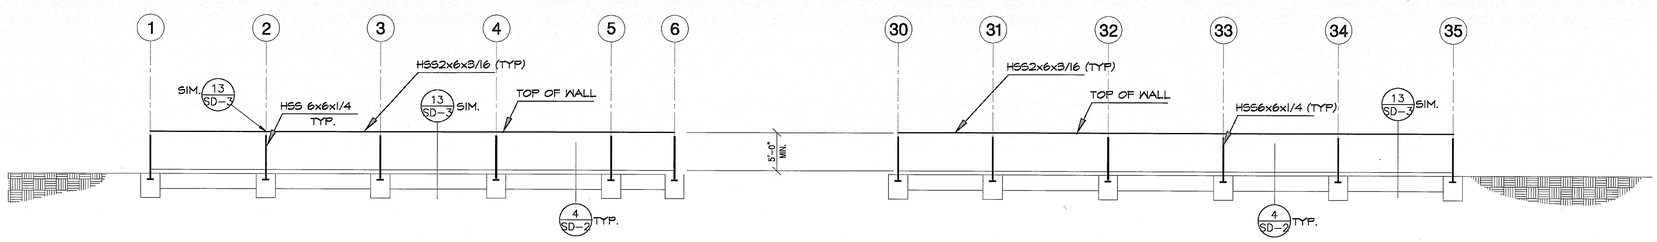

NOTE:
1. 6"x16 GA STUDS @ 16" O/C (TYP) SEE SECTIONS
2. SEE YS-1 FOR OTHER INFO

OUTFIELD FENCING ELEVATION @ LINE 2 — SCALE 1/8" = 1'-0" — 2

ELEVATION NOTES:

1. SEE SHEET GN-1 FOR GENERAL NOTES AND SHEET DS-1 FOR PLAN.
2. VERTICAL DIMENSIONS SHOWN ON ELEVATIONS ARE TO THE TOP OF THE HORIZONTAL TUBE.
3. TYPICAL PLYWOOD SHEATHING SHALL BE 5/8" EXTIRA BOARD FOR INTERIOR OF THE WALLS & 1/2" EXTIRA BOARD FOR EXTERIOR OF THE WALLS, BLOCKED AND SHALL BE ATTACHED WITH HILTI 10-24 PWH #3 WINGS SELF TAPPING SCREWS @ 6" O.C. AT ALL PLYWOOD EDGES AND FIELD TYPICAL.
4. LONG DIRECTION OF THE EXTIRA SHALL BE RUN ACROSS (PERPENDICULAR TO) JOISTS ANS RAFTERS AND STAGGER JOINTS MINIMUM 2 FT.
5. ALL SCREWS SHALL HAVE 3/8" MINIMUM EDGE DISTANCE.
6. PRE-DRILL GUIDE HOLES INTO STRUCTURAL STEEL TUBES AND WIDE FLANGE COLUMNS FOR ATTACHMENT OF EXTIRA WITH SELF TAPPING SCREWS.
7. ALL METAL FRAMES SHALL BE COATED WITH 2 FINISH COATS OF ZINC PHOSPHATE & 2 COATS OF PRIMER U.N.O.
8. ALL METAL STUDS, JOISTS AND TRACK MATERIAL SHALL BE 16 GAUGE UNLESS OTHERWISE NOTED ON THE DRAWINGS. ALL STUDS SHALL BE CEMCO 600CS16 AT 16" O.C., U.N.O.
9. STEEL FABRICATOR TO SUBMIT DETAILED DRAWINGS PRIOR TO FABRICATIONS TO ARCHITECT AND STRUCTURAL ENGINEER FOR APPROVAL.
10. SEE 12/SD-2 FOR TYPICAL PLAN VIEW AT WIDE FLANGE COLUMNS.

FRAMING NOTES

MOORE IACOFANO GOLTSMAN, INC.
801 N. HARBOR BLVD. FULLERTON, CA 92831
TEL 714/871-3638 FAX 714/871-1188 www.migcom.com

CONSULTANT:

CORREIA CONSULTING & DESIGN
STRUCTURAL ENGINEERS
16912 bolsa chica road, suite 101 huntington beach, ca 92649
714 840-5582

PROJECT TEAM:
LANDSCAPE ARCHITECT: MOORE IACOFANO GOLTSMAN, INC.
ARCHITECT: PITASSI ARCHITECTS INC.
CIVIL ENGINEERS/SURVEYOR: WALDEN & ASSOCIATES
STRUCTURAL ENGINEERS: CORREIA CONSULTING & DESIGN
ELECTRICAL ENGINEERS: LRA ENGINEERS
IRRIGATION DESIGNER: WILLIAMS IRRIGATION DESIGN
GEOTECHNICAL ENGINEERS: CONVERSE CONSULTANTS
TURF GRASS CONSULTANT: GUISE AND ASSOCIATES

PERRIS VALLEY Big League Dreams

2155 Trumble Road
Perris, California, 92570

SHEET TITLE
YANKEE STADIUM ELEVATIONS

100% CONSTRUCTION DOCUMENT

DATE	REVISIONS

STAMP
REGISTERED PROFESSIONAL ENGINEER — WILLIAM J. CORREIA — No. 2132 — Exp.12/31/09 — STRUCTURAL — STATE OF CALIFORNIA
(08047)

CHECKED BY	DATE
XX	07/30/09
DATE 7-30-09	FILE NAME
DRAWN BY STAFF	SHEET YS-2
JOB NO. 05208.00	
SCALE	OF 311 SHEETS