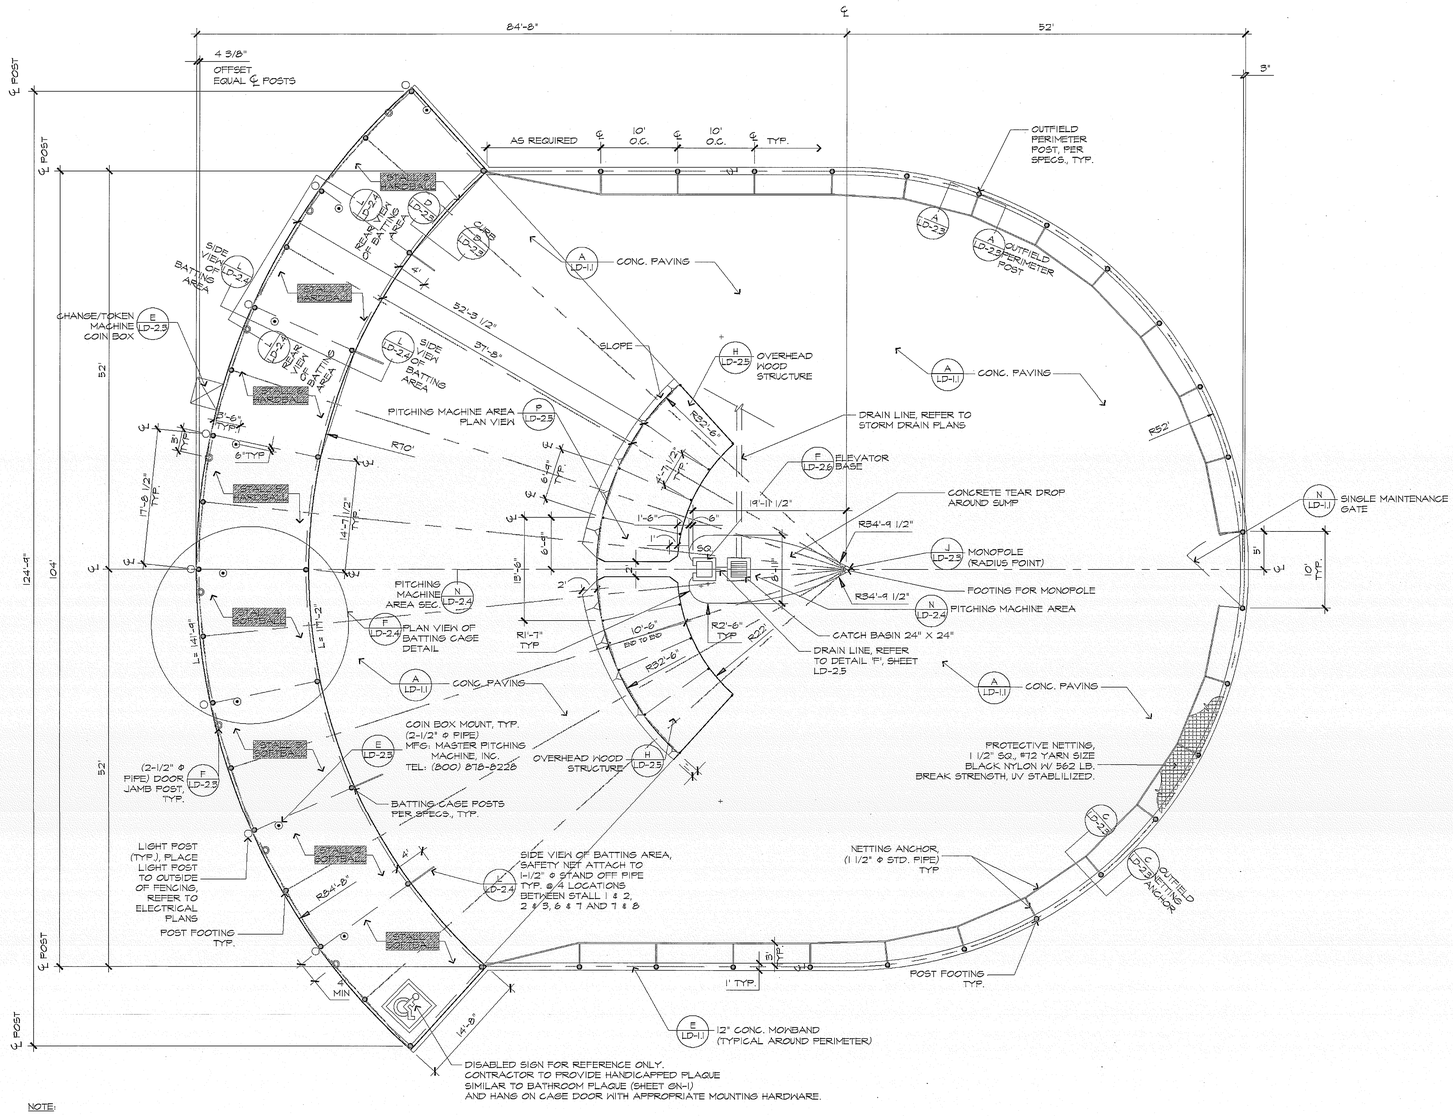

NOTE:

1. ENTRY GATE MUST BE 4' WIDE (CLEAR) MIN. FOR DISABLED STALL. REFER TO PLAN FOR DISABLED STALL LOCATION, THIS SHEET.
2. ALL CHAIN LINK FENCE TO BE PER SPECS TYP.
3. ALL POSTS AND RAILS TO BE PER SPECS TYP.
2. SEE SHEET P/LD-2.2 FOR PIPES SIZES AND LENGTHS

SYMBOLS:

- BATTING CAGE POST
- COIN BOX POST
- DOOR JAMB POST
- LIGHT POST, REFER TO ELECTRICAL PLANS FOR DETAILS
- ℄ CENTER LINE
- DISABLED SIGN

P — BATTING CAGE LAYOUT — NO SCALE

MIG

MOORE IACOFANO GOLTSMAN, INC.
801 N. HARBOR BLVD.
FULLERTON, CA 92832
TEL 714/871-3638
FAX 714/871-1188
www.migcom.com

CONSULTANT:

PROJECT TEAM:

LANDSCAPE ARCHITECT
MIG INC.

ARCHITECT
PITASSI ARCHITECTS INC.

CIVIL ENGINEERS/SURVEYOR
WALDEN & ASSOCIATES

STRUCTURAL ENGINEERS
CORREIA CONSULTING & DESIGN

ELECTRICAL ENGINEERS
LRA ENGINEERS

IRRIGATION DESIGNER
WILLIAMS IRRIGATION DESIGN

GEOTECHNICAL ENGINEERS
CONVERSE CONSULTANTS

TURF GRASS CONSULTANT
GUISE AND ASSOCIATES

PERRIS VALLEY Big League Dreams

2155 Trumble Road
Perris, California, 92570

SHEET TITLE

BATTING CAGE DETAILS

100% CONSTRUCTION DOCUMENT

DATE	REVISIONS

STAMP

CHECKED BY	DATE
RE	

DATE 01-07-10	FILE NAME
DRAWN BY HD	SHEET LD-2.1
JOB NO. 05208.00	
SCALE AS NOTED	217 OF 313 SHEETS