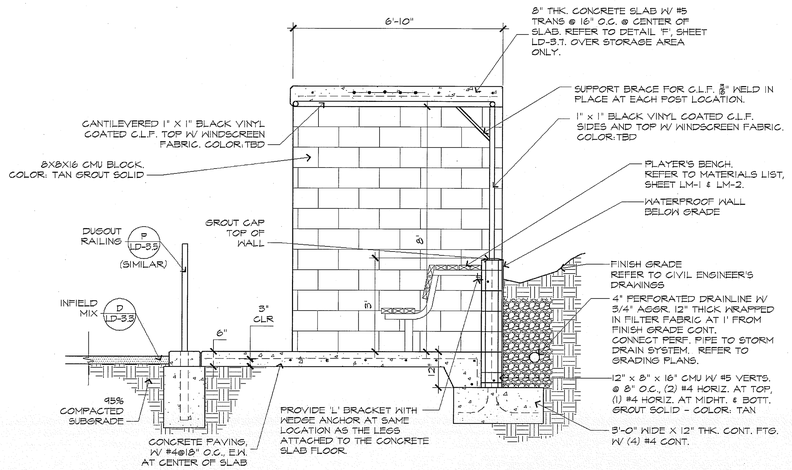

NOTES:
1. CONTRACTOR SHALL SUBMIT SHOP DRAWING PRIOR TO FABRICATION FOR APPROVAL

N MINOR LEAGUE DUGOUT — NO SCALE

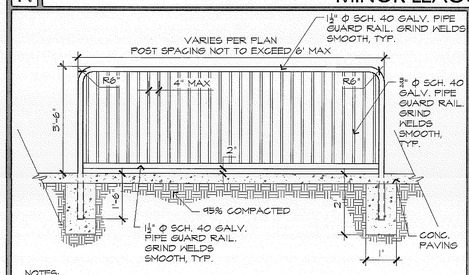

NOTES:
1. ALL RAILS & POSTS TO BE HOT DIPPED GALV. PRIOR TO INSTALLATION. REFER TO SPECS.
2. ALL FIELD WELDED JOINTS TO BE SEALED W/ METALIZED PAINT PER SPECS.

O GUARDRAIL ELEVATION — NO SCALE

P NOT USED — NO SCALE

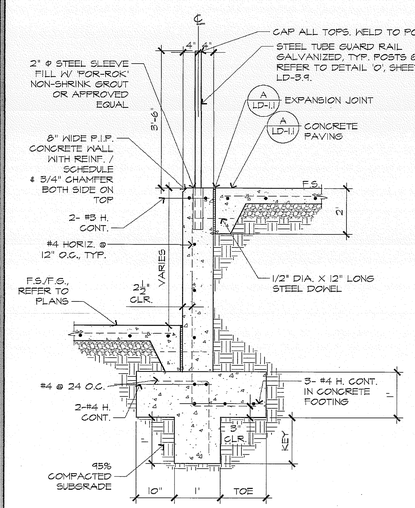

L GUARDRAIL @ WALL — NO SCALE

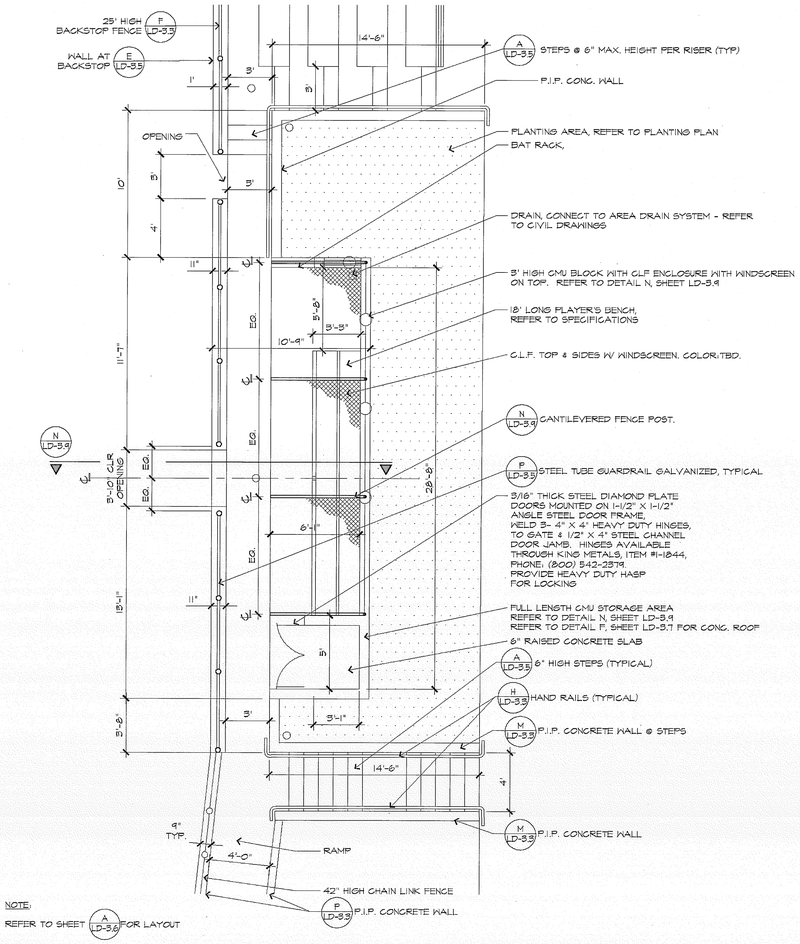

NOTE:
REFER TO SHEET A LD-3.6 FOR LAYOUT

G MINOR LEAGUE DUGOUT SITE PLAN ENLARGEMENT — NO SCALE

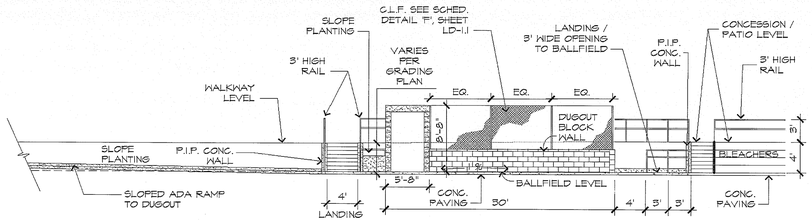

H MINOR LEAGUE DUGOUT ELEVATION — NO SCALE

MIG
MOORE IACOFANO GOLTSMAN, INC.
801 N. HARBOR BLVD.
FULLERTON, CA 92832
TEL 714/871-3628
FAX 714/871-1188
www.migcom.com

CONSULTANT:

PROJECT TEAM:
LANDSCAPE ARCHITECT
MIG INC.

ARCHITECT
PITASSI ARCHITECTS INC.

CIVIL ENGINEERS/SURVEYOR
WALDEN & ASSOCIATES

STRUCTURAL ENGINEERS
CORREIA CONSULTING & DESIGN

ELECTRICAL ENGINEERS
LRA ENGINEERS

IRRIGATION DESIGNER
WILLIAMS IRRIGATION DESIGN

GEOTECHNICAL ENGINEERS
CONVERSE CONSULTANTS

TURF GRASS CONSULTANT
GUISE AND ASSOCIATES

PERRIS VALLEY Big League Dreams

2155 Trumble Road
Perris, California, 92570

SHEET TITLE
BALLFIELD STADIUM DETAILS

100% CONSTRUCTION DOCUMENT

DATE	REVISIONS

STAMP

CHECKED BY	DATE
RE	

DATE 01-07-10	FILE NAME
DRAWN BY HD	SHEET LD-3.9
JOB NO. 05208.00	
SCALE AS NOTED	231 OF 313 SHEETS