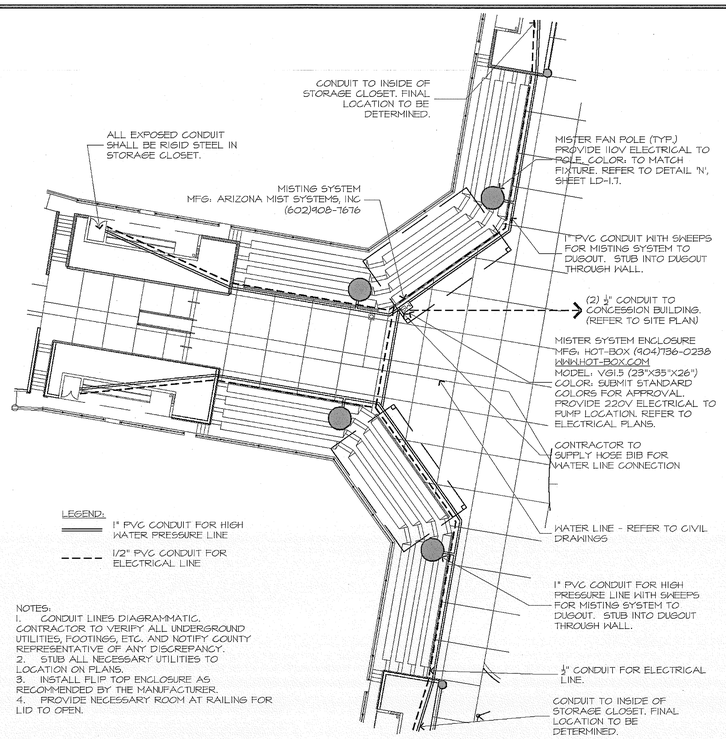

NOTES:
1. CONDUIT LINES DIAGRAMMATIC. CONTRACTOR TO VERIFY ALL UNDERGROUND UTILITIES, FOOTINGS, ETC. AND NOTIFY COUNTY REPRESENTATIVE OF ANY DISCREPANCY.
2. STUB ALL NECESSARY UTILITIES TO LOCATION ON PLANS.
3. INSTALL FLIP TOP ENCLOSURE AS RECOMMENDED BY THE MANUFACTURER.
4. PROVIDE NECESSARY ROOM AT RAILING FOR LID TO OPEN.

O MINOR LEAGUE MISTER SYSTEM — NO SCALE

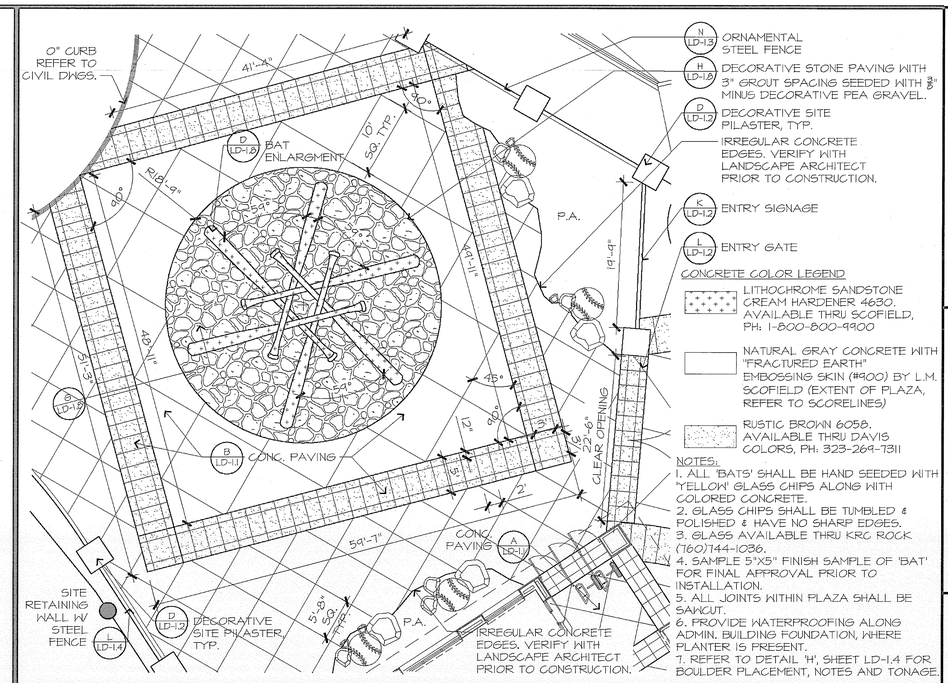

NOTES:
1. ALL 'BATS' SHALL BE HAND SEEDED WITH 'YELLOW' GLASS CHIPS ALONG WITH COLORED CONCRETE.
2. GLASS CHIPS SHALL BE TUMBLED & POLISHED & HAVE NO SHARP EDGES.
3. GLASS AVAILABLE THRU KRC ROCK (760)744-1036.
4. SAMPLE 5"X5" FINISH SAMPLE OF 'BAT' FOR FINAL APPROVAL PRIOR TO INSTALLATION.
5. ALL JOINTS WITHIN PLAZA SHALL BE SAWCUT.
6. PROVIDE WATERPROOFING ALONG ADMIN. BUILDING FOUNDATION, WHERE PLANTER IS PRESENT.
7. REFER TO DETAIL 'H', SHEET LD-1.4 FOR BOULDER PLACEMENT, NOTES AND TONAGE.

F ADD. ALT. #4 DECORATIVE FIELD ENTRY — NO SCALE

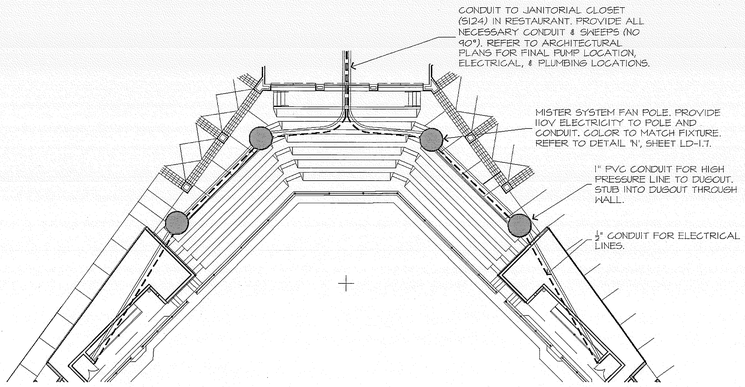

THIS IS A TYPICAL REPLICA FIELD INSTALLATION. PROVIDE CONDUITS AT ALL REPLICA FIELDS PER THIS DRAWING.

NOTES.
1. CONDUIT LINES DIAGRAMMATIC. CONTRACTOR TO VERIFY ALL UNDERGROUND UTILITIES, FOOTINGS, ETC. AND NOTIFY COUNTY REPRESENTATIVE OF ANY DISCREPANCY.
2. STUB ALL NECESSARY UTILITIES TO LOCATION ON PLANS.
3. ARIZONA MIST TO FIELD VERIFY/WALK PRIOR TO INSTALLATION OF ALL SLEEVES AND POSTS FOR MISTING SYSTEM.

LEGEND:
1" PVC CONDUIT FOR HIGH WATER PRESSURE LINE
1/2" PVC CONDUIT FOR ELECTRICAL LINE

P REPLICA FIELD MISTER SYSTEM — NO SCALE

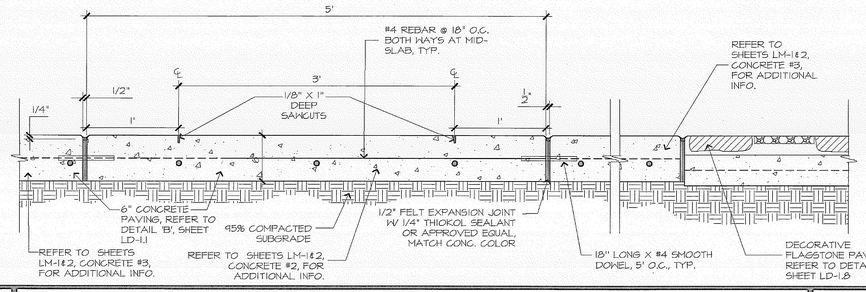

G ADD. ALT. #4 DECORATIVE FIELD ENTRY SECTION — NO SCALE

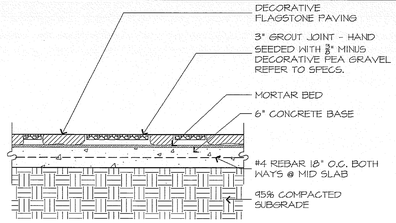

NOTES.
1. DECORATIVE FLAGSTONE - REFER TO MATERIALS LIST SHEET LM-1 AND LM-2.
2. DECORATIVE PEA GRAVEL TO BE SELECTED. SUPPLY SAMPLES THAT MATCH STONE FOR APPROVAL.
3. SUBMIT SAMPLE FOR APPROVAL PRIOR TO INSTALLATION.

ADD ALT. #4

H DECORATIVE STONE PAVING — NO SCALE

ADD ALT. #4

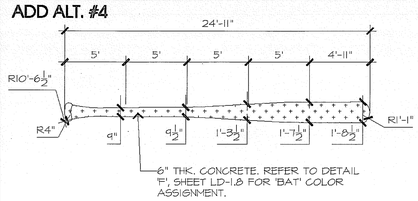

NOTES:
1. ALL 'BATS' SHALL BE HAND SEEDED WITH 'YELLOW' GLASS CHIPS ALONG WITH COLORED CONCRETE.
2. GLASS CHIPS SHALL BE TUMBLED & POLISHED & HAVE NO SHARP EDGES.
3. GLASS AVAILABLE THRU KRC ROCK (760)744-1036.
4. SAMPLE 5"X5" FINISH SAMPLE OF 'BAT' FOR FINAL APPROVAL PRIOR TO INSTALLATION.

D DECORATIVE BAT ENLARGEMENT — NO SCALE

MIG

MOORE IACOFANO GOLTSMAN, INC.
801 N. HARBOR BLVD.
FULLERTON, CA 92832
TEL 714/871-2438
FAX 714/871-1188
www.migcom.com

CONSULTANT:

PROJECT TEAM:
LANDSCAPE ARCHITECT
MIG INC.
ARCHITECT
PITASSI ARCHITECTS INC.
CIVIL ENGINEERS/SURVEYOR
WALDEN & ASSOCIATES
STRUCTURAL ENGINEERS
CORREIA CONSULTING & DESIGN
ELECTRICAL ENGINEERS
LRA ENGINEERS
IRRIGATION DESIGNER
WILLIAMS IRRIGATION DESIGN
GEOTECHNICAL ENGINEERS
CONVERSE CONSULTANTS
TURF GRASS CONSULTANT
GUISE AND ASSOCIATES

PERRIS VALLEY Big League Dreams

2155 Trumble Road
Perris, California, 92570

SHEET TITLE
GENERAL DETAILS

100% CONSTRUCTION DOCUMENT

DATE	REVISIONS

STAMP

CHECKED BY	DATE
RE	

DATE 01-07-10	FILE NAME
DRAWN BY HD	SHEET LD-1.8
JOB NO. 05208.00	
SCALE AS NOTED	216 OF 313 SHEETS