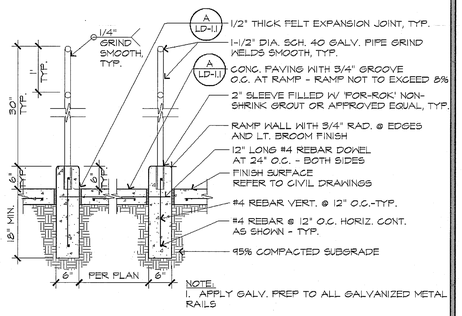

NOTE:
1. APPLY GALV. PREP TO ALL GALVANIZED METAL RAILS

ADD. ALT. #1

E ADA ACCESS RAMP — NO SCALE

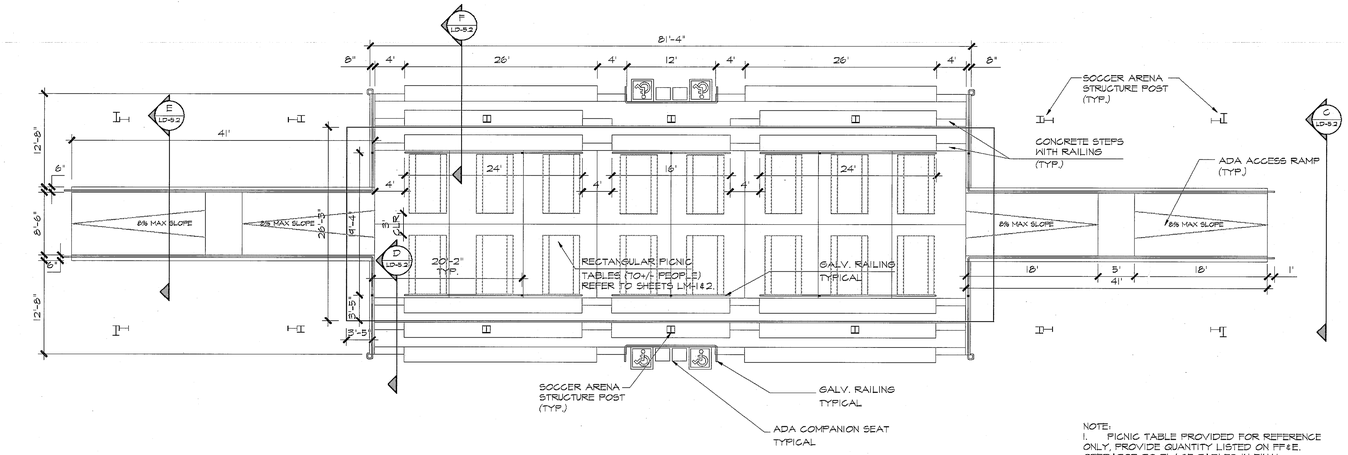

NOTE:
1. PICNIC TABLE PROVIDED FOR REFERENCE ONLY. PROVIDE QUANTITY LISTED ON FF&E. OPERATOR TO PLACE TABLES IN FINAL POSITION ON SLAB.

ADD. ALT. #1

B SOCCER STADIUM (PLAN VIEW) — NO SCALE

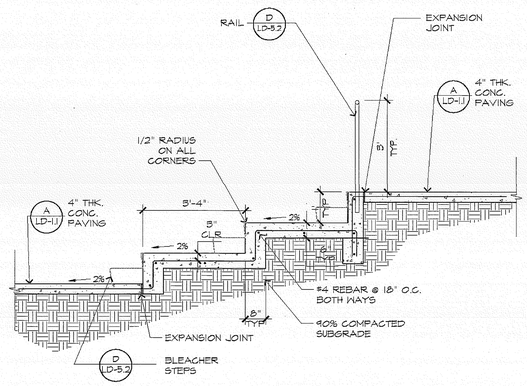

ADD. ALT. #1

F SOCCER STADIUM SEATING - SECTION — NO SCALE

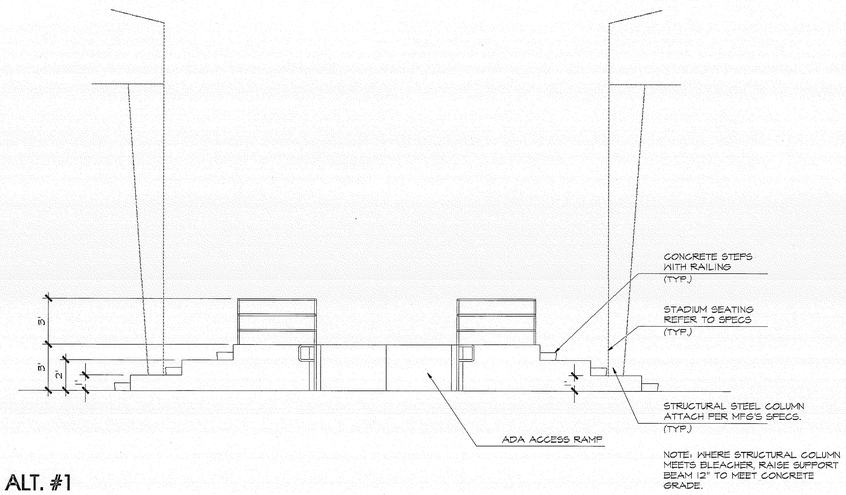

NOTE: WHERE STRUCTURAL COLUMN MEETS BLEACHER, RAISE SUPPORT BEAM 12" TO MEET CONCRETE GRADE.

ADD. ALT. #1

C SOCCER STADIUM - ELEVATION — NO SCALE

H NOT USED — NO SCALE

G NOT USED — NO SCALE

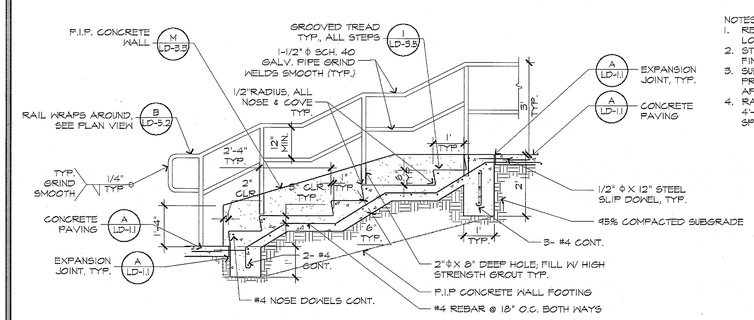

NOTES:
1. REFER TO PLAN FOR STEPS LOCATION.
2. STEPS SHALL HAVE MED. BROOM FINISH.
3. SUBMIT SHOP DRAWINGS TO MIG PRIOR TO FABRICATION FOR APPROVAL.
4. RAILING POST TO BE SPACED 4'-0" MAX. SPACE EQUAL IF UNDER 4'-0"

ADD. ALT. #1

D SOCCER STEPS WITH RAIL — NO SCALE

MIG
MOORE IACOFANO GOLTSMAN, INC.
801 N. HARBOR BLVD.
FULLERTON, CA 92832
TEL 714/871-3638
FAX 714/871-1188
www.migcom.com

CONSULTANT:

PROJECT TEAM:
LANDSCAPE ARCHITECT
MIG INC.
ARCHITECT
PITASSI ARCHITECTS INC.
CIVIL ENGINEERS/SURVEYOR
WALDEN & ASSOCIATES
STRUCTURAL ENGINEERS
CORREIA CONSULTING & DESIGN
ELECTRICAL ENGINEERS
LRA ENGINEERS
IRRIGATION DESIGNER
WILLIAMS IRRIGATION DESIGN
GEOTECHNICAL ENGINEERS
CONVERSE CONSULTANTS
TURF GRASS CONSULTANT
GUISE AND ASSOCIATES

PERRIS VALLEY Big League Dreams

2155 Trumble Road
Perris, California, 92570

SHEET TITLE
SOCCER ARENA DETAILS

100% CONSTRUCTION DOCUMENT

DATE	REVISIONS

STAMP

CHECKED BY	DATE
RE	
DATE 01-07-10	FILE NAME
DRAWN BY HD	SHEET LD-5.2
JOB NO. 05208.00	
SCALE AS NOTED	270 OF 313 SHEETS