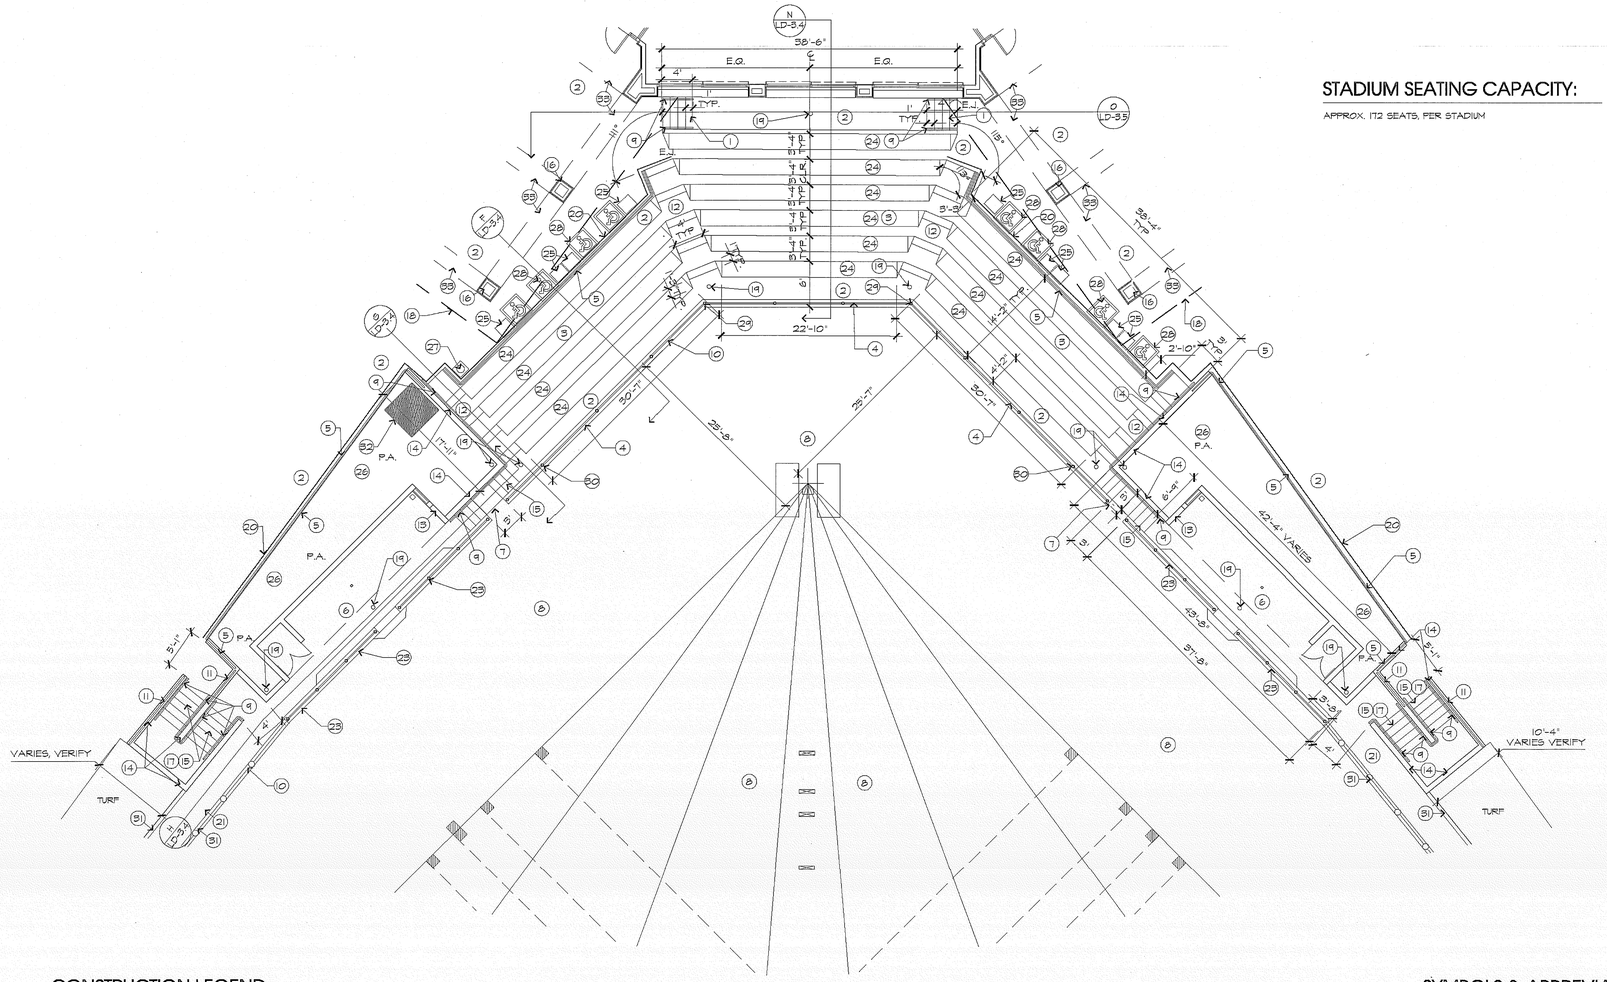

STADIUM SEATING CAPACITY:

APPROX. 172 SEATS, PER STADIUM

CONSTRUCTION LEGEND:

1. BACK STEPS, REFER TO DETAIL O, SHEET LD-3.5.
2. 4" THK. CONC. PAVING, REFER TO DETAIL A, SHEET LD-1.1.
3. STADIUM SEATING AREA, REFER TO DETAILS F & N, SHEET LD-3.4.
4. P.I.P. CONCRETE WALL AT BACKSTOP, REFER TO DETAIL 'E', SHEET LD-3.5.
5. GUARDRAIL, REFER TO DETAIL G, SHEET LD-3.4.
6. DUGOUT, REFER TO DETAIL 'F' & 'O', SHEET LD-3.7 & 'G' & 'O', SHEET LD-3.8.
7. 3' WIDE OPENING TO BALLFIELD.
8. INFIELD MIX, REFER TO DETAIL 'D', SHEET LD-3.3.
9. HANDRAIL AT STEPS, REFER TO DETAIL H, SHEET LD-3.3.
10. 24' HIGH CHAIN LINK FENCE, REFER TO DETAIL 'F' & 'G', SHEET LD-1.1.
11. GUARDRAIL AT WALL, REFER TO DETAIL 'L', SHEET LD-3.9.
12. STADIUM SEATING STEPS W/ RAIL, REFER TO DETAIL G, SHEET LD-3.4.
13. BAT RACK, REFER TO DETAIL 'M', SHEET LD-3.5 (PROVIDE AND INSTALL 1 (ONE) PER DUGOUT)
14. P.I.P. CONCRETE WALL, DETAIL 'P', SHEET LD-3.3.
15. CONCRETE STEPS, REFER TO DETAIL 'A', SHEET LD-3.5.
16. COLUMN, REFER TO ARCHITECTURAL DRAWINGS.
17. STEPS TO DUGOUT. REFER TO ENLARGEMENT DETAIL 'H', SHEET LD-3.7.
18. CANOPY ROOF LINE, REFER TO ARCHITECTURAL DRAWINGS.
19. DRAIN, REFER TO CIVIL PLANS FOR AREA POINT OF CONNECTION
20. THICKENED EDGE, REFER TO DETAIL 'A', SHEET LD-1.1.
21. ADA RAMP LEADING TO DUGOUT, REFER TO DETAIL 'L', SHEET LD-3.3.
22. NOT USED.
23. DUGOUT RAILING, REFER TO DETAIL 'I', SHEET LD-3.3 & DETAIL 'P', SHEET LD-3.5.
24. STADIUM SEATING (TYP), REFER TO SPECS & MATERIALS LIST.
25. ADA COMPANION SEAT (TYP), REFER TO SPECS & MATERIALS LIST.
26. SLOPE PLANTING, REFER TO PLANTING PLAN.
27. DRINKING FOUNTAIN. REFER TO DETAIL 'K', SHEETLD-1.1.
28. PAINTED INTERNATIONAL SYMBOL OF ACCESSIBILITY DISABLED SIGN, REFER TO CIVIL PLANS.
29. 25' HIGH POST AT BACKSTOP, REFER TO DETAIL 'F', SHEET LD-3.3.
30. 27' HIGH POST AT BACKSTOP, REFER TO DETAIL 'B', SHEET LD-3.3.
31. CONCRETE RETAINING WALL, REFER TO DETAIL 'P', SHEET LD-3.3.
32. SUMP, REFER TO DETAIL 'K', SHEET LD-1.1.
33. BRICK BANDING, REFER TO DETAIL 'K', SHEET LD-1.7.

SYMBOLS & ABBREVIATION:

— — — — THICKENED EDGE

ADA SEAT SPACE

CLR.	CLEAR
E.J.	EXPANSION JOINT
EQ.	EQUAL
P.A.	PLANTING AREA
TYP.	TYPICAL

NOTE:
1. REFER TO MISTER SYSTEM PLAN. REFER TO DETAIL 'P', SHEET LD-1.8.

P | STANDARD REPLICA STADIUM ENLARGEMENT | NO SCALE

MIG

MOORE IACOFANO GOLTSMAN, INC.
801 N. HARBOR BLVD.
FULLERTON, CA 92832
TEL 714/871-3638
FAX 714/871-1188
www.migcom.com

CONSULTANT:

PROJECT TEAM:

LANDSCAPE ARCHITECT
MIG INC.

ARCHITECT
PITASSI ARCHITECTS INC.

CIVIL ENGINEERS/SURVEYOR
WALDEN & ASSOCIATES

STRUCTURAL ENGINEERS
CORREIA CONSULTING & DESIGN

ELECTRICAL ENGINEERS
LRA ENGINEERS

IRRIGATION DESIGNER
WILLIAMS IRRIGATION DESIGN

GEOTECHNICAL ENGINEERS
CONVERSE CONSULTANTS

TURF GRASS CONSULTANT
GUISE AND ASSOCIATES

PERRIS VALLEY Big League Dreams

2155 Trumble Road
Perris, California, 92570

SHEET TITLE

BALLFIELD STADIUM DETAILS

100% CONSTRUCTION DOCUMENT

DATE	REVISIONS

STAMP

CHECKED BY	DATE
RE	

DATE 01-07-10	FILE NAME
DRAWN BY HD	SHEET LD-3.1
JOB NO. 05208.00	
SCALE AS NOTED	223 OF 313 SHEETS