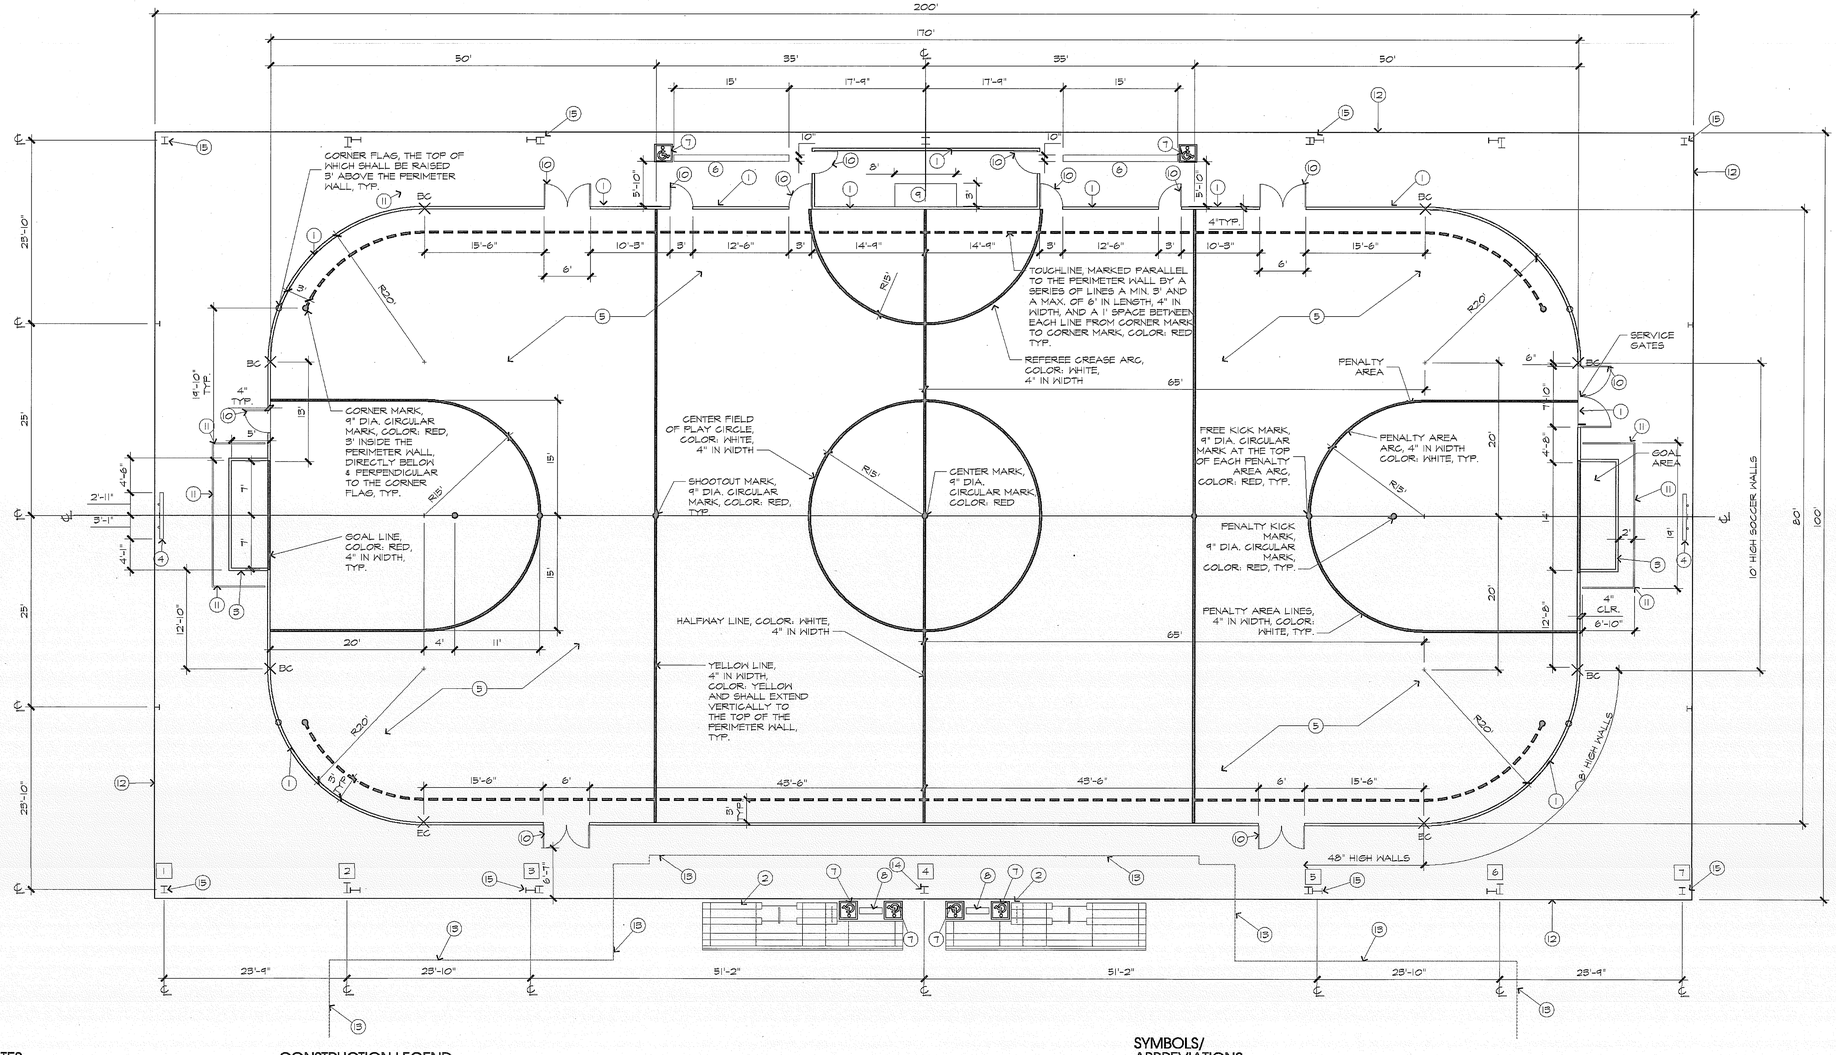

CONSTRUCTION NOTES:

1. SOCCER NETTING SHALL BE ATTACHED TO TOP OF DASHER WALL SYSTEM TO ROOF OF STRUCTURE.
2. REFER TO SPECIFICATIONS FOR NETTING TYPE AND MANUFACTURER.
3. DIMENSIONS ARE TO FACE OF FRAMING AND TO CENTERLINE OF COLUMNS UNLESS NOTED OTHERWISE.
4. THE CONTRACTOR SHALL PROVIDE COMPLETE SHOP DRAWINGS AND STRUCTURAL CALCULATIONS FOR THE PRE-ENGINEERED METAL BLDG.
5. SHOP DRAWINGS SHALL BE SUBMITTED TO ARCHITECT FOR REVIEW AND APPROVAL WITHIN (2) WEEKS OF NOTICE TO PROCEED.
6. THE SHOP DRAWINGS ALONG WITH ARCHITECTURAL AND STRUCTURAL PLANS SHALL THEN BE SUBMITTED TO THE BUILDING DEPT. FOR PLAN CHECK AND REVIEW AS A DEFERRED SUBMITTAL.
7. THE CONTRACTOR SHALL BE RESPONSIBLE FOR ALL SUBMITTALS AND OBTAINING ALL PERMITS.
8. THE PRE-ENGINEERED METAL BUILDING SHALL BE DESIGNED PER THE PERTINENT SECTIONS OF THE 2007 CBC AND REQUIREMENTS OF THE LOCAL BUILDING DEPT.
9. FINISH COLOR OF METAL ROOF AND PANELS SHALL BE DUNN EDWARDS DE6308.
10. FINISH COLOR OF STRUCTURAL STEEL COLUMNS SHALL BE DUNN EDWARDS DE5323.
11. SEE ELECTRICAL AND STRUCTURAL DRAWINGS FOR ADDITIONAL INFORMATION.

CONSTRUCTION LEGEND:

1. DASHER WALL SYSTEM, INSTALL PER MFG. SPECS. REFER TO MATERIALS LIST, SHEET LM-1. DASHER WALLS SHALL BE 100% ACRYLIC, 4'X8' PANELS. PLACE PANELS ON SIDE ALONG STRAIGHT WALLS, AND ON END ALONG CURVES. GOAL AREA SHALL HAVE 10' HIGH WALLS. PROVIDE SHOP DRAWING FOR FINAL APPROVAL.
2. SOCCER BLEACHERS - REFER TO SHEET LM-1&2 FOR MORE INFORMATION. (BASE BID)
3. GOAL PORTION OF DASHER WALL SYSTEM. INSTALL PER MFG. SPECS. REFER TO MATERIALS LIST, SHEET LM&2.
4. SOCCER SCOREBOARD, INSTALL PER MFG. SPECS. COLOR: BLACK W/ WHITE LETTERING & TRIM. CONTRACTOR TO PROVIDE ONE ADDITIONAL CABLE CONTROLLER TO CLIENT. REFER TO SHEET LD5.3 FOR SCOREBOARD DETAILS. SCOREBOARD SHALL BE ATTACHED TO STEEL BEAM OF STRUCTURE.
5. ARTIFICIAL TURF, INSTALL PER MFG. SPECS & REFER TO MATERIALS LIST, SHEET LM-1&2. SYSTEM SHALL HAVE PERMANENT INLAID SOCCER MARKINGS, CONCRETE SURFACE TO BE PREPARED W/ NON-SKID ADHESIVE PRIOR TO INSTALLATION. ADHESIVE: MFG. SPECIFICATION CHEMICALS, INC. TEL: (800) 247-5532 PRODUCT MODEL #RRR 700. INSTALL PER MFG. SPECS.
6. SOCCER TEAM BENCH, INSTALL PER MFG. SPECS. REFER TO MATERIALS LIST, SHEET LM-1&2.
7. 30" SQ. PAINTED ACCESSIBLE HANDICAPPED SEATING AREA
8. HANDICAPPED COMPANION SEATING AREA, PER BLEACHER MFG.
9. SCORERS BOX, INSTALL PER MFG. SPECS. REFER TO MATERIALS LIST, SHEET LM-1&2.
10. ENTRY GATE OF DASHER WALL SYSTEM. INSTALL PER MFG. SPECS.
11. DECORATIVE SOCCER GOAL GUARDRAIL, REFER TO DETAIL 1', SHEET LD-1.5
12. 100' X 200' SOCCER ARENA SHADE BUILDING REFER TO SPECIFICATIONS. PROVIDE STANDING SEAM METAL ROOF (MIN. 26 GAUGE), COLOR, TO MATCH ARCHITECTURE PLANS AND SPECS. END WALLS SHALL HAVE ROOF MATERIAL. POINT LOADS AT END BAYS FOR SCOREBOARD AND NETTING. REFER TO SHEET LD-5.3 FOR SECTION AND ELEVATIONS
13. ADDITIVE ALTERNATE #1 - RAISED CONCRETE BLEACHER BETWEEN SOCCER ARENAS. REFER TO SHEET LD-5.2 FOR DETAILS. ALL NECESSARY WORK INCLUDING RAMPS, RAILINGS, CONCRETE, DRAINAGE EXTENSIONS TO CENTER PLAZA SHALL BE INCLUDE IN ADD. ALT BID.
14. BUILDING STRUCTURAL BEAM/SUPPORT SHALL BE 12" HIGHER WHEN ATTACHED TO ADDITIVE ALTERNATE #1, ONLY ON INTERIOR SIDE OF BUILDING. CONTRACTOR TO COORDINATE WITH BUILDING MANUFACTURER.
15. DOWNSPOUT GUTTER AND DRAIN AT COLUMN, TO BE CONNECTED TO STORM DRAIN. REFER TO CIVIL PLANS.

SYMBOLS/ ABBREVIATIONS

♿	HANDICAPPED SEAT
℄	CENTER LINE
TYP	TYPICAL
R	RADIUS
BC	BEGINNING OF CURVE, 'X' INDICATES POINT OF BEGINNING
EC	END OF CURVE, 'X' INDICATES POINT OF BEGINNING
2	COLUMN BAY

(2) IDENTICAL STRUCTURES, REFER TO PLANS

A — SOCCER AREA - PLAN VIEW — NO SCALE

MIG

MOORE IACOFANO GOLTSMAN, INC.
801 N. HARBOR BLVD.
FULLERTON, CA 92832
TEL 714/871-2638
FAX 714/871-1188
www.migcom.com

CONSULTANT:

PROJECT TEAM:

LANDSCAPE ARCHITECT
MIG INC.

ARCHITECT
PITASSI ARCHITECTS INC.

CIVIL ENGINEERS/SURVEYOR
WALDEN & ASSOCIATES

STRUCTURAL ENGINEERS
CORREIA CONSULTING & DESIGN

ELECTRICAL ENGINEERS
LRA ENGINEERS

IRRIGATION DESIGNER
WILLIAMS IRRIGATION DESIGN

GEOTECHNICAL ENGINEERS
CONVERSE CONSULTANTS

TURF GRASS CONSULTANT
GUISE AND ASSOCIATES

PERRIS VALLEY Big League Dreams

2155 Trumble Road
Perris, California, 92570

SHEET TITLE

SOCCER ARENA DETAILS

100% CONSTRUCTION DOCUMENT

DATE	REVISIONS

STAMP

CHECKED BY	DATE
RE	

DATE 01-07-10	FILE NAME
DRAWN BY HD	SHEET LD-5.1
JOB NO. 05208.00	
SCALE AS NOTED	269 OF 313 SHEETS