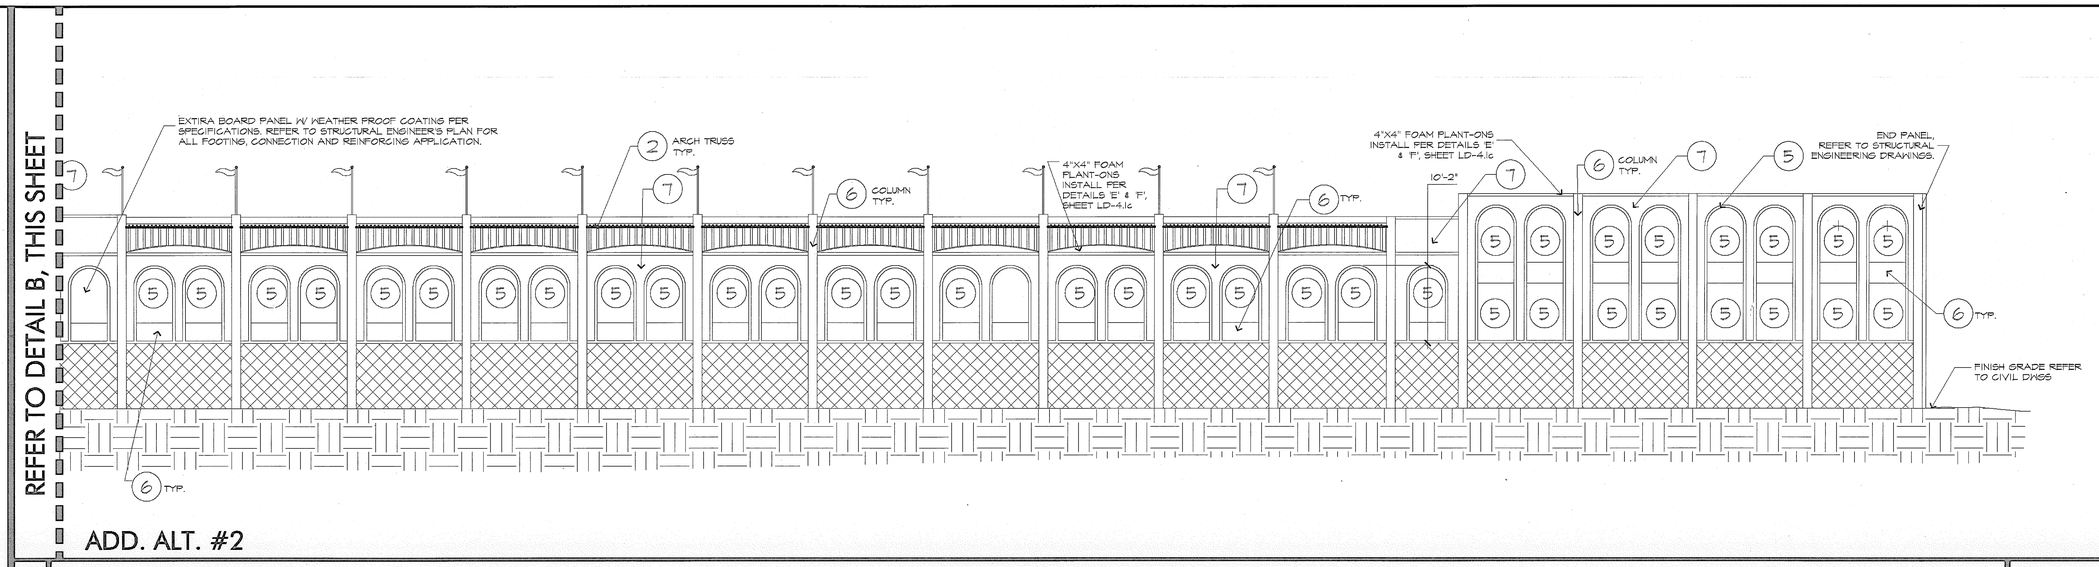

ADD. ALT. #2

A | YANKEE STADIUM - EXTERIOR ELEVATIONS | NO SCALE

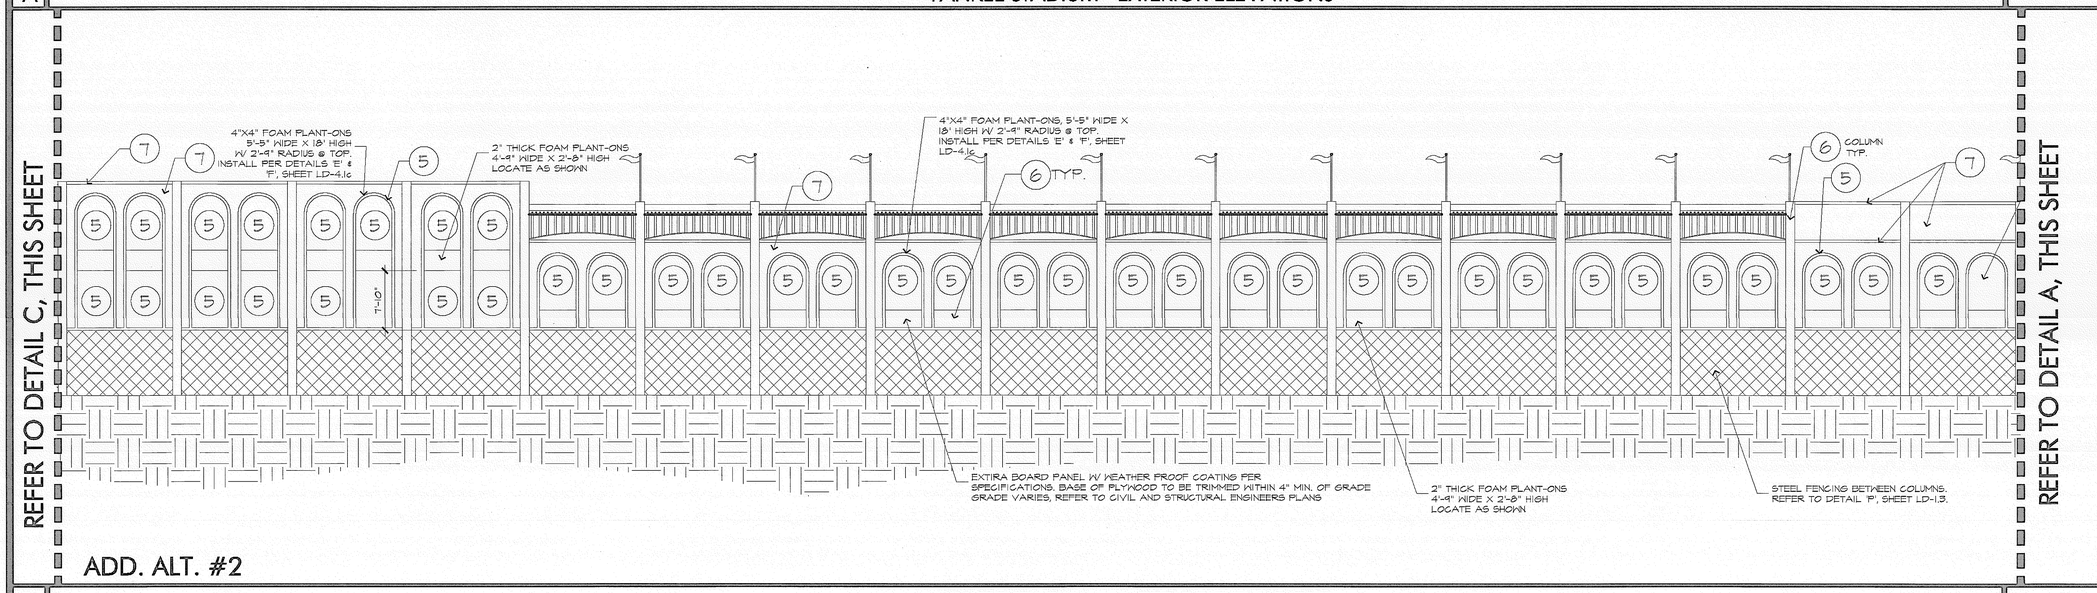

ADD. ALT. #2

B | YANKEE STADIUM - EXTERIOR ELEVATIONS | NO SCALE

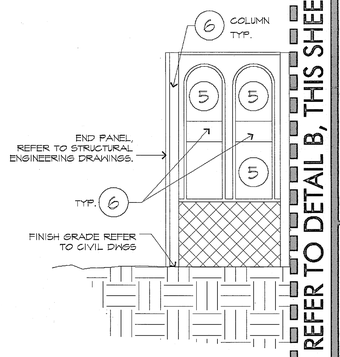

ADD. ALT. #2

C | YANKEE STADIUM - EXTERIOR ELEVATIONS | NO SCALE

NOTES:

1. ALL UNDER SIDES OF WALLS SHALL BE PAINTED COLOR #6, REFER TO PAINT SCHEDULE SHEET LD-4.1p
2. BASE BID IS ALL COLUMNS, UNDER & BACKSIDE TO BE COLOR #6, REFER TO PAINT SCHEDULE ON SHEET LD-4.1p.

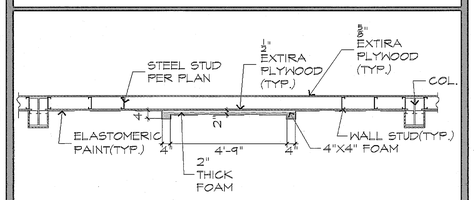

F | FOAM PATTERN PLAN | NO SCALE

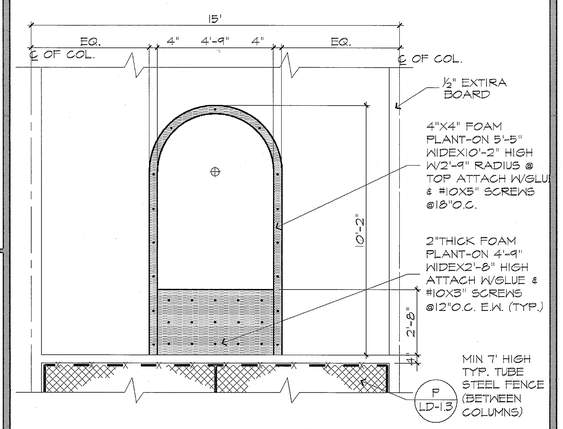

E | FOAM PATTERN ELEVATION | NO SCALE

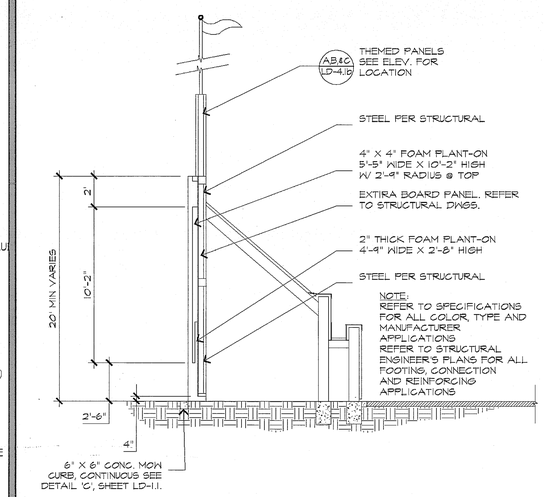

D | YANKEE STADIUM - SECTION EXTENSION | NO SCALE

MIG

MOORE IACOFANO GOLTSMAN, INC.
801 N. HARBOR BLVD.
FULLERTON, CA 92832
TEL 714/871-3638
FAX 714/871-1188
www.migcom.com

CONSULTANT:

PROJECT TEAM:

LANDSCAPE ARCHITECT
MIG INC.

ARCHITECT
PITASSI ARCHITECTS INC.

CIVIL ENGINEERS/SURVEYOR
WALDEN & ASSOCIATES

STRUCTURAL ENGINEERS
CORREIA CONSULTING & DESIGN

ELECTRICAL ENGINEERS
LRA ENGINEERS

IRRIGATION DESIGNER
WILLIAMS IRRIGATION DESIGN

GEOTECHNICAL ENGINEERS
CONVERSE CONSULTANTS

TURF GRASS CONSULTANT
GUISE AND ASSOCIATES

PERRIS VALLEY Big League Dreams

2155 Trumble Road
Perris, California, 92570

SHEET TITLE

YANKEE STADIUM ELEVATIONS

100% CONSTRUCTION DOCUMENT

DATE	REVISIONS

STAMP

CHECKED BY	DATE
RE	

DATE	FILE NAME
01-07-10	
DRAWN BY: HD	SHEET: LD-4.1c
JOB NO.: 05208.00	
SCALE: 1:120	234 OF 313 SHEETS