M — DETAIL TITLE — NO SCALE

N — DETAIL TITLE — NO SCALE

O — DETAIL TITLE — NO SCALE

P — DETAIL TITLE — NO SCALE

J — TREE INSTALL W/ GRATE STAKE — NO SCALE

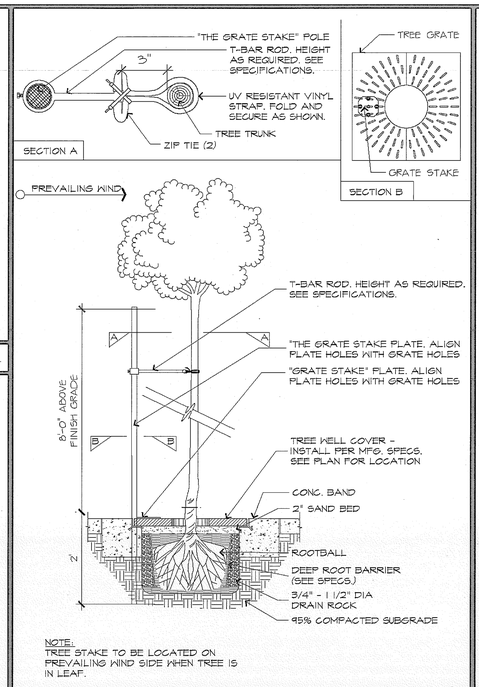

NOTE:
TREE STAKE TO BE LOCATED ON PREVAILING WIND SIDE WHEN TREE IS IN LEAF.

K — DETAIL TITLE — NO SCALE

L — DETAIL TITLE — NO SCALE

F — TREE INSTALL — NO SCALE

NOTE:
STAKES SHALL BE PLACED SO THAT PREVAILING WINDS MOVE TREE BETWEEN STAKES

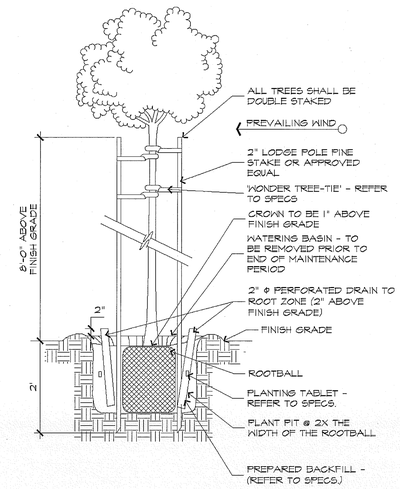

G — GROUNDCOVER SPACING — NO SCALE

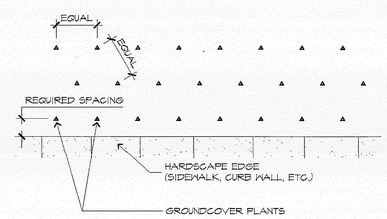

NOTE:
REFER TO PLANTING PLAN FOR REQUIRED SPACING, AND TO SPECIFICATIONS FOR PLANTING METHODS AND MATERIALS

H — PARKING DIAMOND — NO SCALE

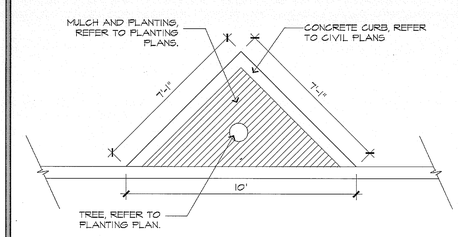

A — TREE GRATE INSTALL — NO SCALE

NOTE:
IRRIGATION SHALL BE COMPLETED PRIOR TO THE INSTALLATION OF CONCRETE OR HARDSCAPE PAVING.

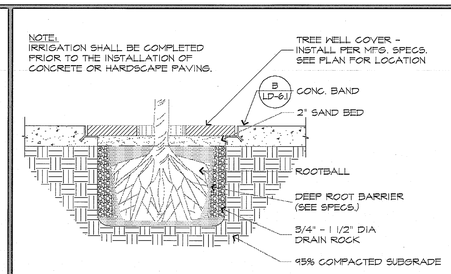

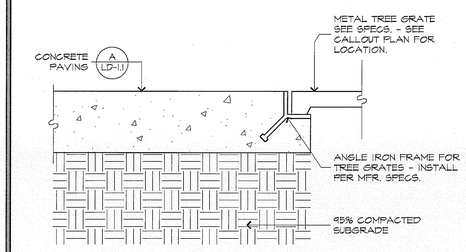

B — CONC. BAND @ TREE WELL — NO SCALE

NOTE:
FOR TREES WITHIN 5' OF CONC SURFACE OR CURBING, INSTALL ALONG CONC. EDGE 10' LENGTH MINIMUM, CENTERED ON CENTERLINE OF TREE TRUNK.

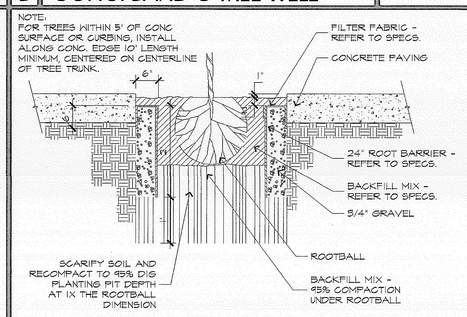

C — ROOT BARRIER INSTALLATION — NO SCALE

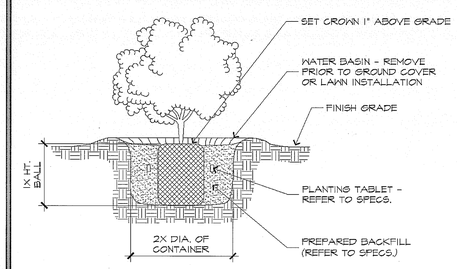

D — SHRUB INSTALL — NO SCALE

MIG

MOORE IACOFANO GOLTSMAN, INC.
801 N. HARBOR BLVD.
FULLERTON, CA 92832
TEL 714/871-3638
FAX 714/871-1189
www.migcom.com

CONSULTANT:

PROJECT TEAM:
LANDSCAPE ARCHITECT
MIG INC.

ARCHITECT
PITASSI ARCHITECTS INC.

CIVIL ENGINEERS/SURVEYOR
WALDEN & ASSOCIATES

STRUCTURAL ENGINEERS
CORREIA CONSULTING & DESIGN

ELECTRICAL ENGINEERS
LRA ENGINEERS

IRRIGATION DESIGNER
WILLIAMS IRRIGATION DESIGN

GEOTECHNICAL ENGINEERS
CONVERSE CONSULTANTS

TURF GRASS CONSULTANT
GUISE AND ASSOCIATES

PERRIS VALLEY Big League Dreams

2155 Trumble Road
Perris, California, 92570

SHEET TITLE

PLANTING DETAILS

100% CONSTRUCTION DOCUMENT

DATE	REVISIONS

STAMP

CHECKED BY	DATE
RE	
DATE 01-07-10	FILE NAME
DRAWN BY HD	SHEET LD-6.1
JOB NO. 05208.00	
SCALE AS NOTED	274 OF 313 SHEETS