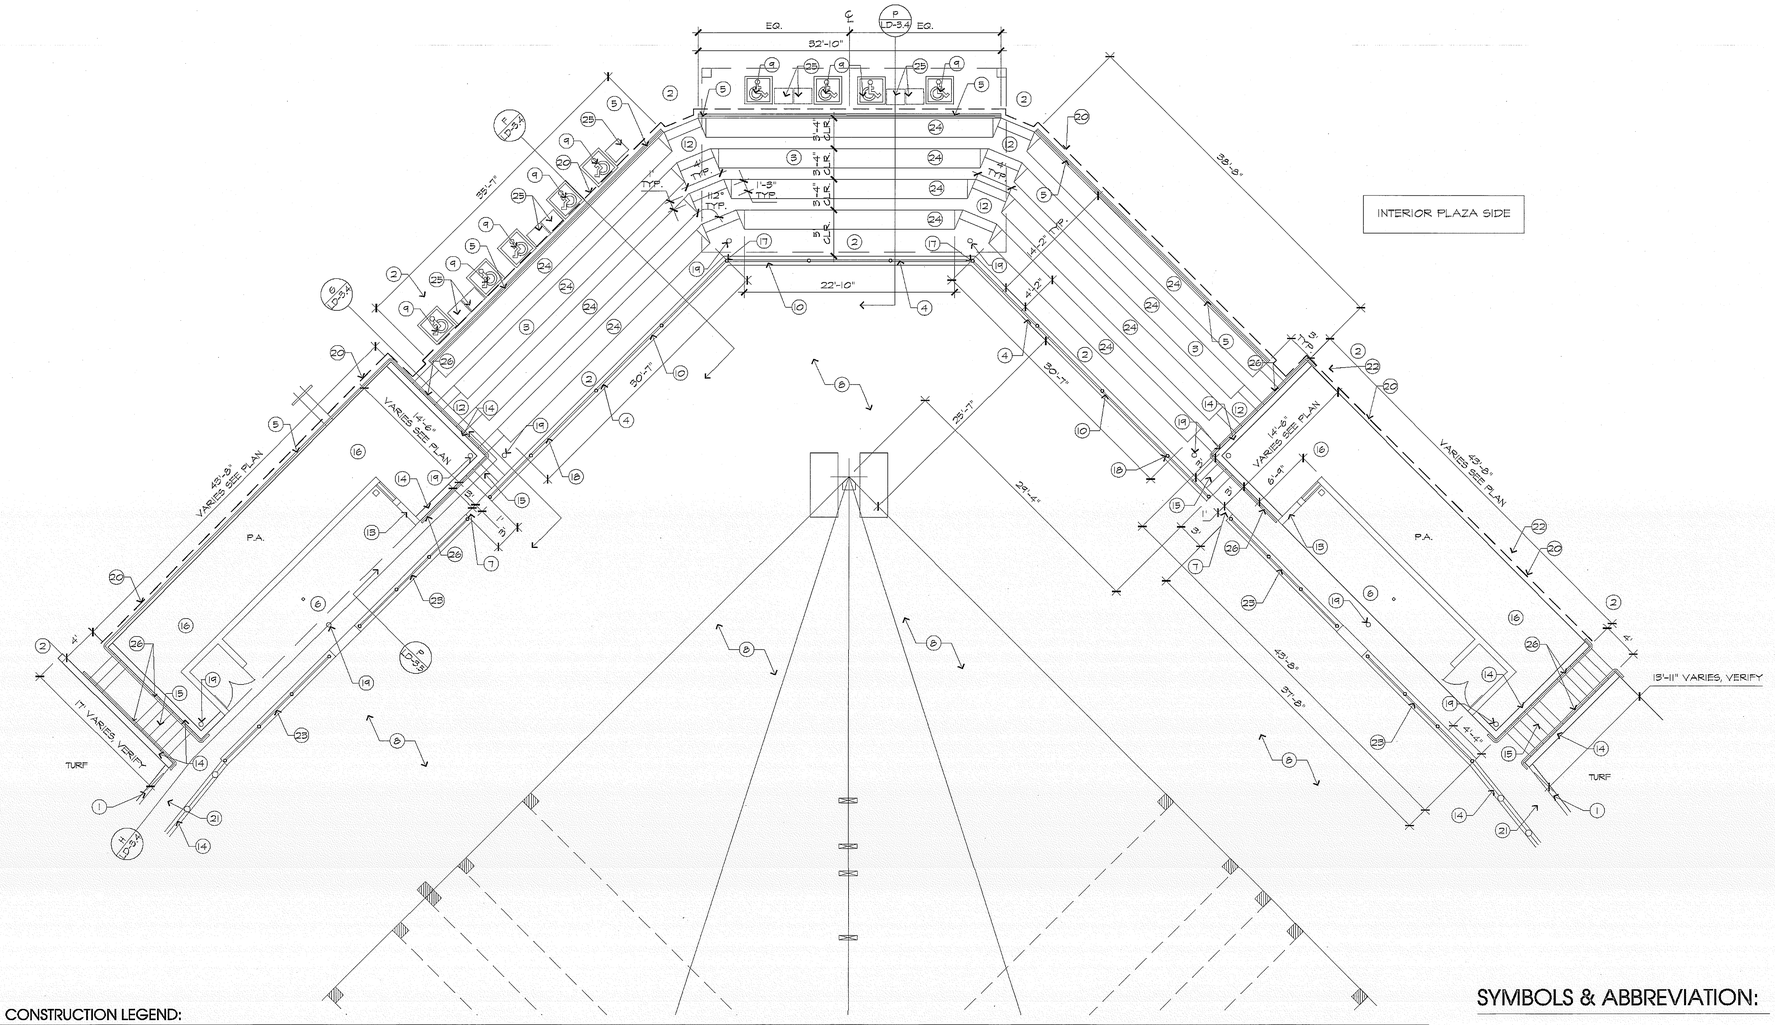

CONSTRUCTION LEGEND:

1. CONCRETE RETAINING WALL, REFER TO DETAIL 'P', SHEET LD-3.3.
2. 4" THK. CONC. PAVING, REFER TO DETAIL A, SHEET LD-1.1.
3. STADIUM SEATING AREA, REFER TO DETAILS 'F' & N, SHEET LD-3.4.
4. P.I.P. CONCRETE WALL AT BACKSTOP, REFER TO DETAIL 'E', SHEET LD-3.5.
5. GUARDRAIL, REFER TO DETAIL 'G', SHEET LD-3.4.
6. DUGOUT, REFER TO DETAIL 'G' & 'N', SHEET LD-3.9.
7. 3' WIDE OPENING TO BALLFIELD.
8. INFIELD MIX, REFER TO DETAIL 'D', SHEET LD-3.3.
9. PAINTED INTERNATIONAL SYMBOL OF ACCESSIBILITY DISABLED SIGN, REFER TO CIVIL PLANS.
10. 24' HIGH CHAIN LINK FENCE, REFER TO DETAIL 'F' & 'G', SHEET LD-1.1.
11. NOT USED.
12. STADIUM SEATING STEPS W/ RAIL, REFER TO DETAIL G, SHEET LD-3.4.
13. BAT RACK, REFER TO DETAIL 'M', SHEET LD-3.5 (PROVIDE AND INSTALL 1 (ONE) PER DUGOUT)
14. P.I.P. CONCRETE WALL, DETAIL 'G', SHEET LD-3.4.
15. CONCRETE STEPS, REFER TO DETAIL 'A', SHEET LD-3.5.
16. SLOPE PLANTING, REFER TO PLANTING PLAN.
17. 25' HIGH POST AT BACKSTOP, REFER TO DETAIL 'F', SHEET LD-3.3.
18. 27' HIGH POST AT BACKSTOP, REFER TO DETAIL 'B', SHEET LD-3.3.
19. DRAIN, REFER TO GRADING PLAN FOR AREA POINT OF CONNECTION.
20. THICKENED EDGE, REFER TO DETAIL 'A', SHEET LD-1.1.
21. ADA RAMP LEADING TO DUGOUT, REFER TO DETAIL 'L', SHEET LD-3.3.
22. 20' HIGH SAFETY NETTING. REFER TO LANDSCAPE DIMENSION PLAN FOR LOCATION.
23. DUGOUT RAILING, REFER TO DETAIL 'I', SHEET LD-3.3 & DETAIL 'P', SHEET LD-3.5.
24. CONCRETE SEATING, REFER TO DETAIL 'P', SHEET LD-3.4.
25. ADA COMPANION SEAT (TYP), REFER TO SPECS.
26. HANDRAIL AT STEPS, REFER TO DETAIL H, SHEET LD-3.3.

SYMBOLS & ABBREVIATION:

— — — — —	THICKENED EDGE
	ADA SEAT SPACE
CLR.	CLEAR
E.J.	EXPANSION JOINT
EQ.	EQUAL
P.A.	PLANTING AREA
TYP.	TYPICAL

NOTE:
1. REFER TO MISTER SYSTEM PLAN. REFER TO DETAIL 'O', SHEET LD-1.8.

P | STANDARD MINOR LEAGUE STADIUM ENLARGEMENT | NO SCALE

MIG

MOORE IACOFANO GOLTSMAN, INC.
801 N. HARBOR BLVD.
FULLERTON, CA 92832
TEL 714/871-3638
FAX 714/871-1188
www.migcom.com

CONSULTANT:

PROJECT TEAM:
LANDSCAPE ARCHITECT
MIG INC.

ARCHITECT
PITASSI ARCHITECTS INC.

CIVIL ENGINEERS/SURVEYOR
WALDEN & ASSOCIATES

STRUCTURAL ENGINEERS
CORREIA CONSULTING & DESIGN

ELECTRICAL ENGINEERS
LRA ENGINEERS

IRRIGATION DESIGNER
WILLIAMS IRRIGATION DESIGN

GEOTECHNICAL ENGINEERS
CONVERSE CONSULTANTS

TURF GRASS CONSULTANT
GUISE AND ASSOCIATES

PERRIS VALLEY Big League Dreams

2155 Trumble Road
Perris, California, 92570

SHEET TITLE
BALLFIELD STADIUM DETAILS

100% CONSTRUCTION DOCUMENT

DATE	REVISIONS

STAMP

CHECKED BY	DATE
RE	
DATE 01-07-10	FILE NAME
DRAWN BY HD	SHEET LD-3.2
JOB NO. 05208.00	
SCALE AS NOTED	224 OF 313 SHEETS