G NOT USED NO SCALE

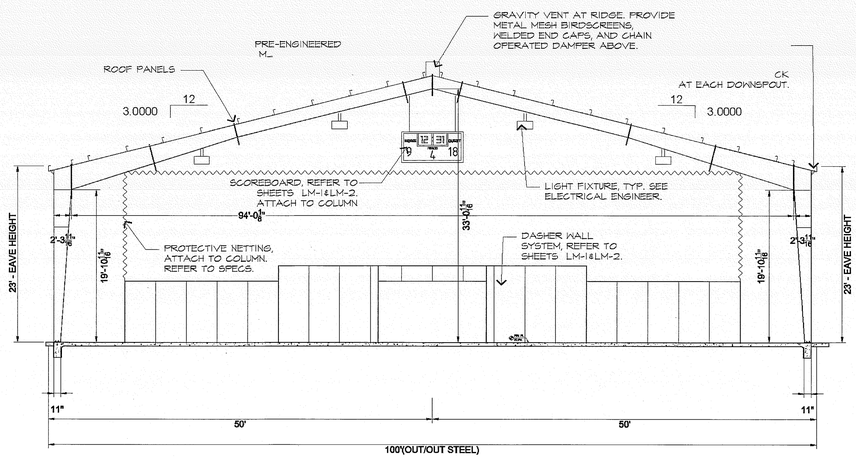

NOTE:
1. BLDG. MFG. SHALL PROVIDE STRUCTURAL LOADING OF COLUMN FOR SCOREBOARD, LIGHTING, NETTING & P.A. SYSTEMS.
2. BLDG. MFG. SHALL REFER TO ALL PERTINENT DRAWINGS OF SOCCER BLDGS.

I SOCCER ARENA - SECTION NO SCALE

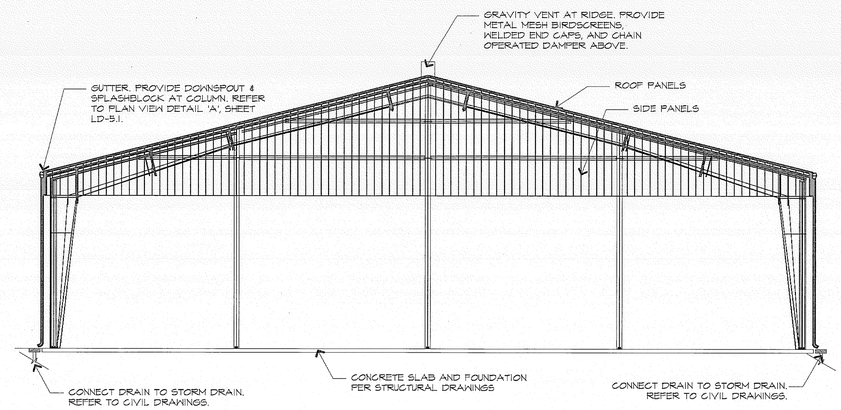

H SOCCER ARENA - FRONT ELEVATION NO SCALE

NOTE:
SEPARATE PERMIT AND SUBMITTAL -- SOCCER PAVILION DETAIL FOR REFERENCE ONLY. THE SOCCER PAVILION SHOWN ON THE PLANS SHALL BE DEVELOPMENT DEPARTMENT DEFERRED APPROVAL ITEM. THE CONTRACTOR SHALL BE RESPONSIBLE FOR PROVIDING PLAN, SPECIFICATIONS, STRUCTURAL DRAWINGS & CALCULATIONS, AND ANY/ALL OTHER PERTINENT ITEMS NECESSARY TO SECURE A VALID COUNTY OF RIVERSIDE BUILDING PERMIT. THE LUMP SUM COST FOR THE SOCCER PAVILION SHALL INCLUDE ALL COSTS ASSOCIATED WITH SECURING APPROVAL AND SUPPLYING/ERECTING A COMPLETE SYSTEM. THE CONTRACTOR SHALL BE RESPONSIBLE FOR FINAL OCCUPANCY BEING GIVEN BY THE COUNTY OF RIVERSIDE BUILDING OFFICIAL.

MIG

MOORE IACOFANO GOLTSMAN, INC.
801 N. HARBOR BLVD.
FULLERTON, CA 92832
TEL 714/871-3638
FAX 714/871-1188
www.migcom.com

CONSULTANT:

PROJECT TEAM:

LANDSCAPE ARCHITECT
MIG INC.

ARCHITECT
PITASSI ARCHITECTS INC.

CIVIL ENGINEERS/SURVEYOR
WALDEN & ASSOCIATES

STRUCTURAL ENGINEERS
CORREIA CONSULTING & DESIGN

ELECTRICAL ENGINEERS
LRA ENGINEERS

IRRIGATION DESIGNER
WILLIAMS IRRIGATION DESIGN

GEOTECHNICAL ENGINEERS
CONVERSE CONSULTANTS

TURF GRASS CONSULTANT
GUISE AND ASSOCIATES

PERRIS VALLEY Big League Dreams

2155 Trumble Road
Perris, California, 92570

SHEET TITLE

SOCCER ARENA DETAILS

100% CONSTRUCTION DOCUMENT

DATE	REVISIONS

STAMP

REGISTERED PROFESSIONAL ENGINEER
RICHARD ESTRADA
No. 36000
STATE OF CALIFORNIA
9-30-10
EXPIRATION DATE

CHECKED BY	DATE
RE	

DATE	FILE NAME
01-07-10	

DRAWN BY	SHEET
HD	LD-5.3
JOB NO. 05208.00	
SCALE AS NOTED	271 OF 313 SHEETS