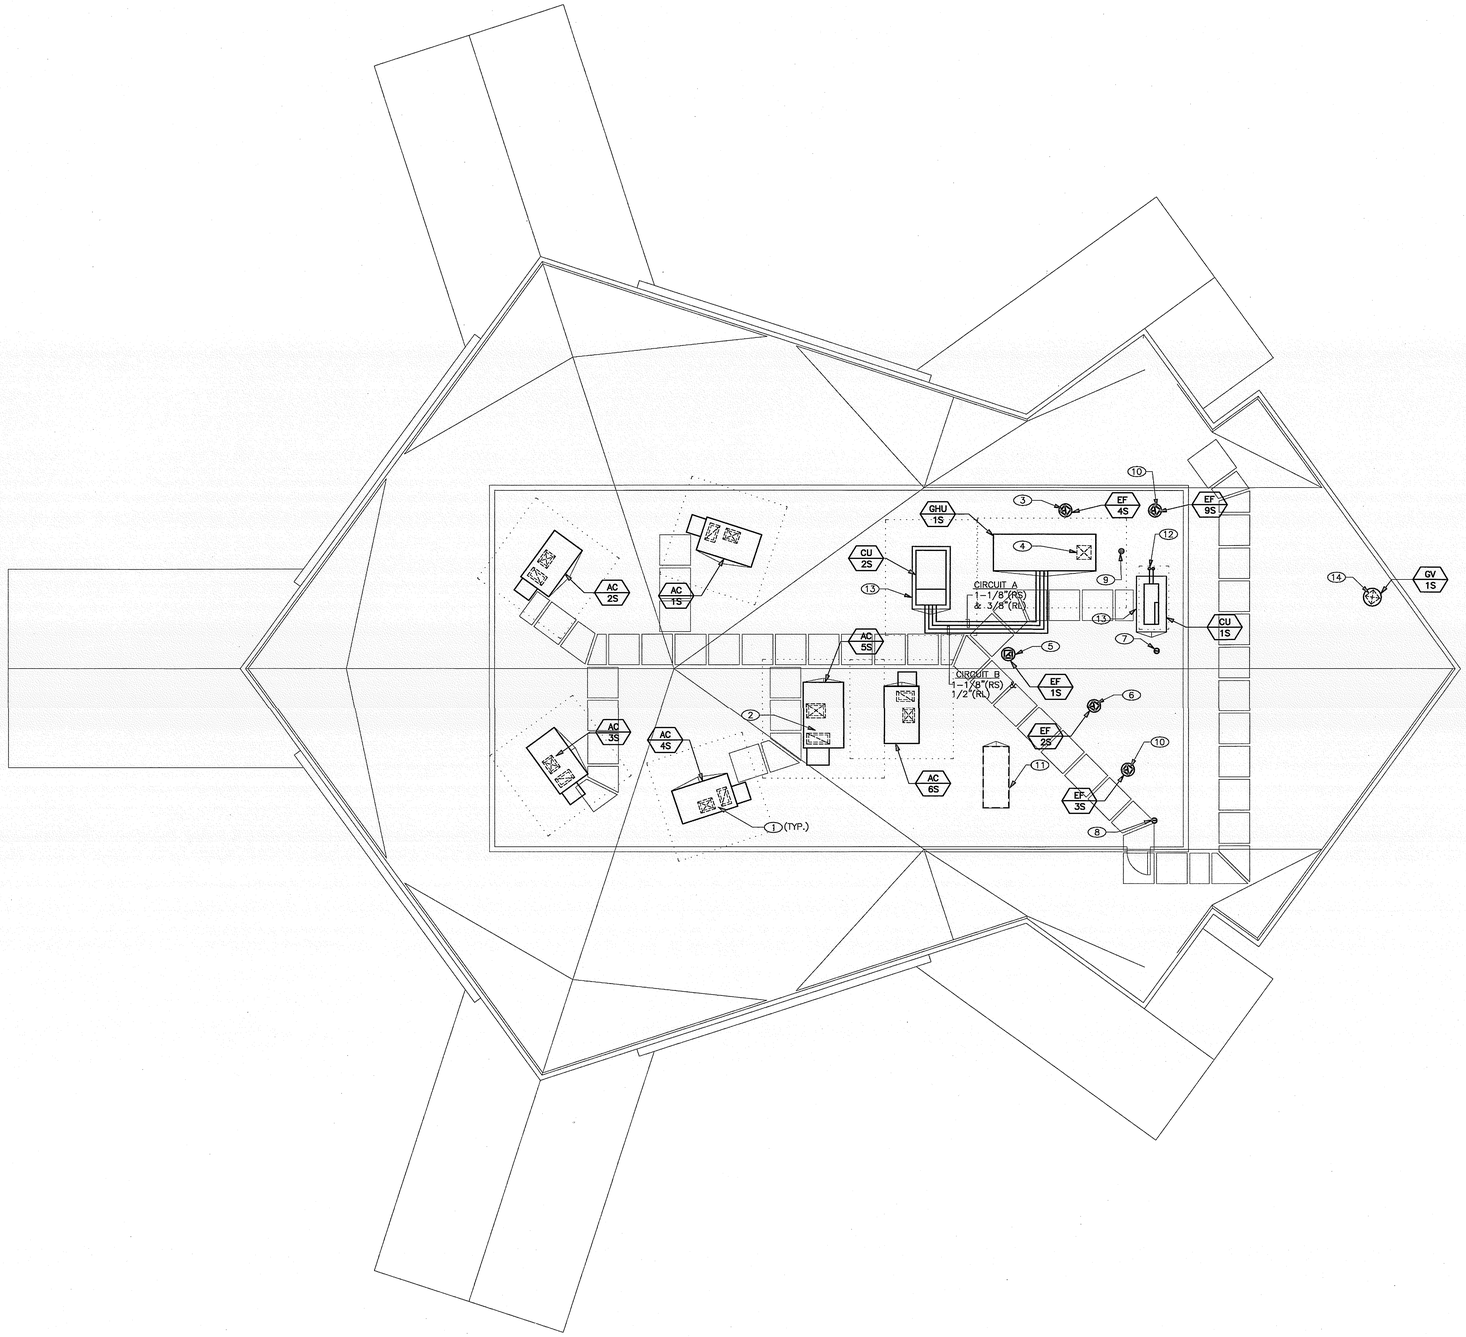

SHEET NOTES

1. 23"x18" LINED SUPPLY AND 15"x27" LINED RETURN AIR DUCTS DOWN THRU' ROOF.
2. 23"x29" LINED SUPPLY AND 17"x36" LINED RETURN AIR DUCTS DOWN THRU' ROOF.
3. 10"x10" EXHAUST AIR DUCT DOWN THRU' ROOF.
4. 24"x24" MAKE-UP AIR DUCT DOWN THRU' ROOF.
5. 12"x12" STAINLESS STEEL GREASE EXHAUST DUCT DOWN THRU' ROOF.
6. 12"x9" STAINLESS STEEL GREASE EXHAUST DUCT DOWN THRU' ROOF.
7. 10"ø EXHAUST AIR DUCT WITH ROOF CAP.
8. 8"ø EXHAUST AIR DUCT WITH ROOF CAP.
9. APPROVED CONCENTRIC VENT KIT.
10. 12"x12" EXHAUST AIR DUCT DOWN THRU' ROOF.
11. CONDENSING UNIT BY FOOD SERVICE.
12. 3/8"(RL) & 3/4"(RS) REFRIGERANT PIPING DOWN THRU' ROOF.
13. 6" MIN. HIGH EQUIPMENT PLATFORM BY G.C.
14. 16"x16" FRESH AIR INTAKE DOWN THRU' ROOF.

GENERAL NOTES

A. CONTRACTOR SHALL CONFIRM FINAL REFRIGERANT PIPE SIZING UPON DETERMINATION OF ACTUAL DEVELOPED LENGTH.

B. FRESH AIR INTAKES SHALL BE 10'-0" MIN. AWAY FROM ALL EXHAUST OUTLETS, PLUMBING VENTS, AND FLUES.

C. CONTRACTOR SHALL COORDINATE EXACT EQUIPMENT PAD SIZES AND LOCATIONS WITH OTHER TRADES, INCLUDING GENERAL CONTRACTOR PRIOR TO INSTALLATION.

D. MAINTAIN MANUFACTURER MIN. CLEARANCES ON ALL ROOF-TOP MECHANICAL EQUIPMENT.

PROJECT NORTH

Stadium Club - Mechanical Roof Plan | Scale: 1/8"=1'-0" | 1

MOORE IACOFANO GOLTSMAN, INC.
801 N. HARBOR BLVD.
FULLERTON, CA 92831
TEL 714/871-3638
FAX 714/871-1188
www.migcom.com

PITASSI ARCHITECTS, INC.
8439 White Oak Ave., Suite. 105
Rancho Cucamonga, Ca 91730
Tel. 909-980-1361 ■ Fax. 909-944-5814
e-mail. pjpaia@pitassiarchitects.com

CONSULTANT:

GLUMAC
16735 Von Karman Ave., Suite 250
Irvine, CA 92606-4965
T. 949.833.8190 F. 949.833.0252
www.glumac.com
Job No.: 40813491
Contact: ROJAK
engineers for a sustainable future™

PERRIS VALLEY Big League Dreams

2155 Trumble Road
Perris, California 92570

SHEET TITLE
STADIUM CLUB MECHANICAL ROOF PLAN

100% CONSTRUCTION DOCUMENT

DATE	REVISIONS

STAMP

Production Dept.	Project Manager	Project Engineer

REGISTERED PROFESSIONAL ENGINEER RICHARD WOLF, JR. No. 22341 STATE OF CALIFORNIA

CHECKED BY	DATE
-	-

DATE	FILE NAME
01-07-10	

DRAWN BY	SHEET
-	M-2.2

JOB NO.
05208.00

SCALE