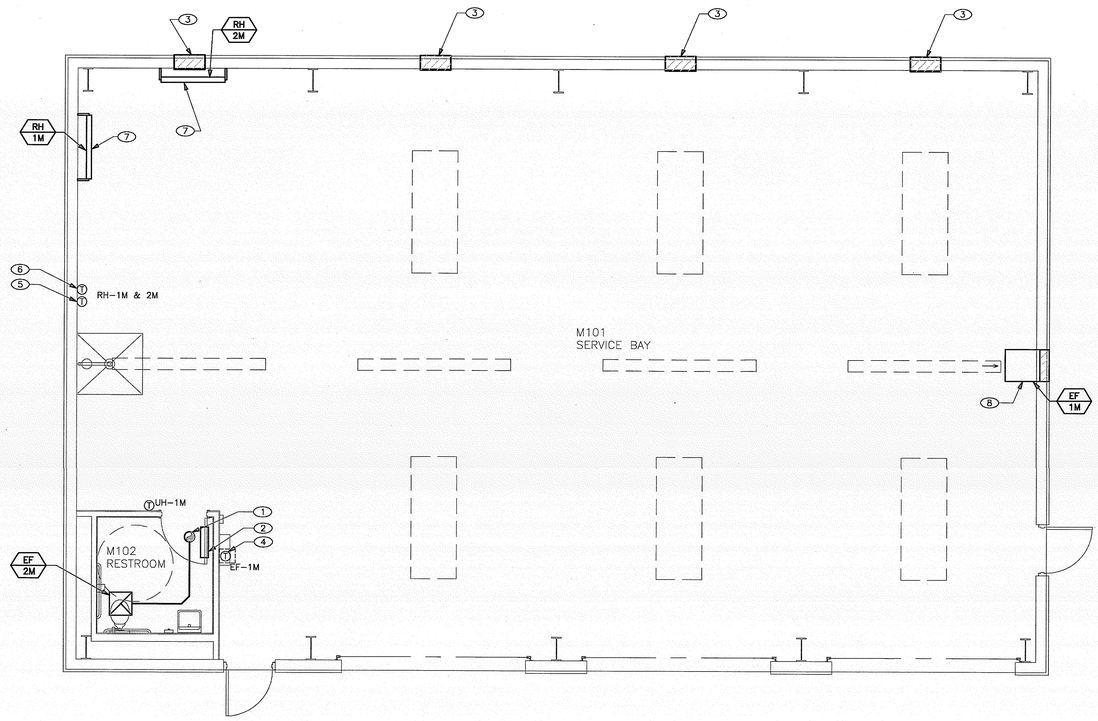

PROJECT NORTH

Maintenance Building - Mechanical Floor Plan | Scale: 1/4"=1'-0" | 1

SHEET NOTES

1. 8"ø EXHAUST AIR DUCT UP THRU' ROOF TO ROOF CAP.
2. 24"x12" NON-VISION DOOR LOUVER BY G.C.
3. 24"x18" WEATHER-PROOF INTAKE LOUVER WITH BIRDSREEN & CBD. PROVIDE RUSKIN ELF6375DXH (575 CFM @ 1.28 SQ.FT. FREE AREA).
4. LINE VOLTAGE T-STAT. TO EXHAUST FAN(S). PROVIDE KEYED LOCKABLE COVER. MOUNT AT 48" A.F.F.
5. T-STAT. WITH NEOPRENE PAD AND BACKING PLATE. MOUNT AT 48" A.F.F.
6. WALL MOUNTED TWIST TIMER. MOUNT AT 48" A.F.F.
7. MOUNT BOTTOM OF UNIT MIN. 10'-0" A.F.F.
8. MOUNT BOTTOM OF FAN MIN. 11'-0" A.F.F.

GENERAL NOTES

A. FRESH AIR INTAKES SHALL BE 10'-0" MIN. AWAY FROM ALL EXHAUST OUTLETS, PLUMBING VENTS, AND FLUES.

B. MAINTAIN MANUFACTURER MIN. CLEARANCES ON ALL MECHANICAL EQUIPMENT.

Mechanical Floor Plan Key Notes

MIG

MOORE IACOFANO GOLTSMAN, INC.
801 N. HARBOR BLVD.
FULLERTON, CA 92831
TEL 714/871-3638
FAX 714/871-1188
www.migcom.com

PITASSI ARCHITECTS, INC.
8439 White Oak Ave., Suite. 105
Rancho Cucamonga, Ca 91730
Tel. 909-980-1361 ▪ Fax. 909-944-5814
e-mail. pjpaia@pitassiarchitects.com

CONSULTANT:

GLUMAC
16735 Von Karman Ave., Suite 250
Irvine, CA 92606-4965
T. 949.833.8100 F. 949.833.0252
www.glumac.com
Job No.: 409134PI
Contact: RG/AK
engineers for a sustainable future™

PERRIS VALLEY Big League Dreams

2155 Trumble Road
Perris, California 92570

SHEET TITLE
MAINTENANCE BUILDING MECHANICAL PLAN

100% CONSTRUCTION DOCUMENT

DATE	REVISIONS

STAMP

Production Dept.	Project Manager	Project Engineer

REGISTERED PROFESSIONAL ENGINEER RICHARD HOLZER No. 22941 MECHANICAL STATE OF CALIFORNIA

CHECKED BY	DATE
-	-

DATE	FILE NAME
01-07-10	
DRAWN BY -	SHEET M-5.1
JOB NO. 05208.00	
SCALE	