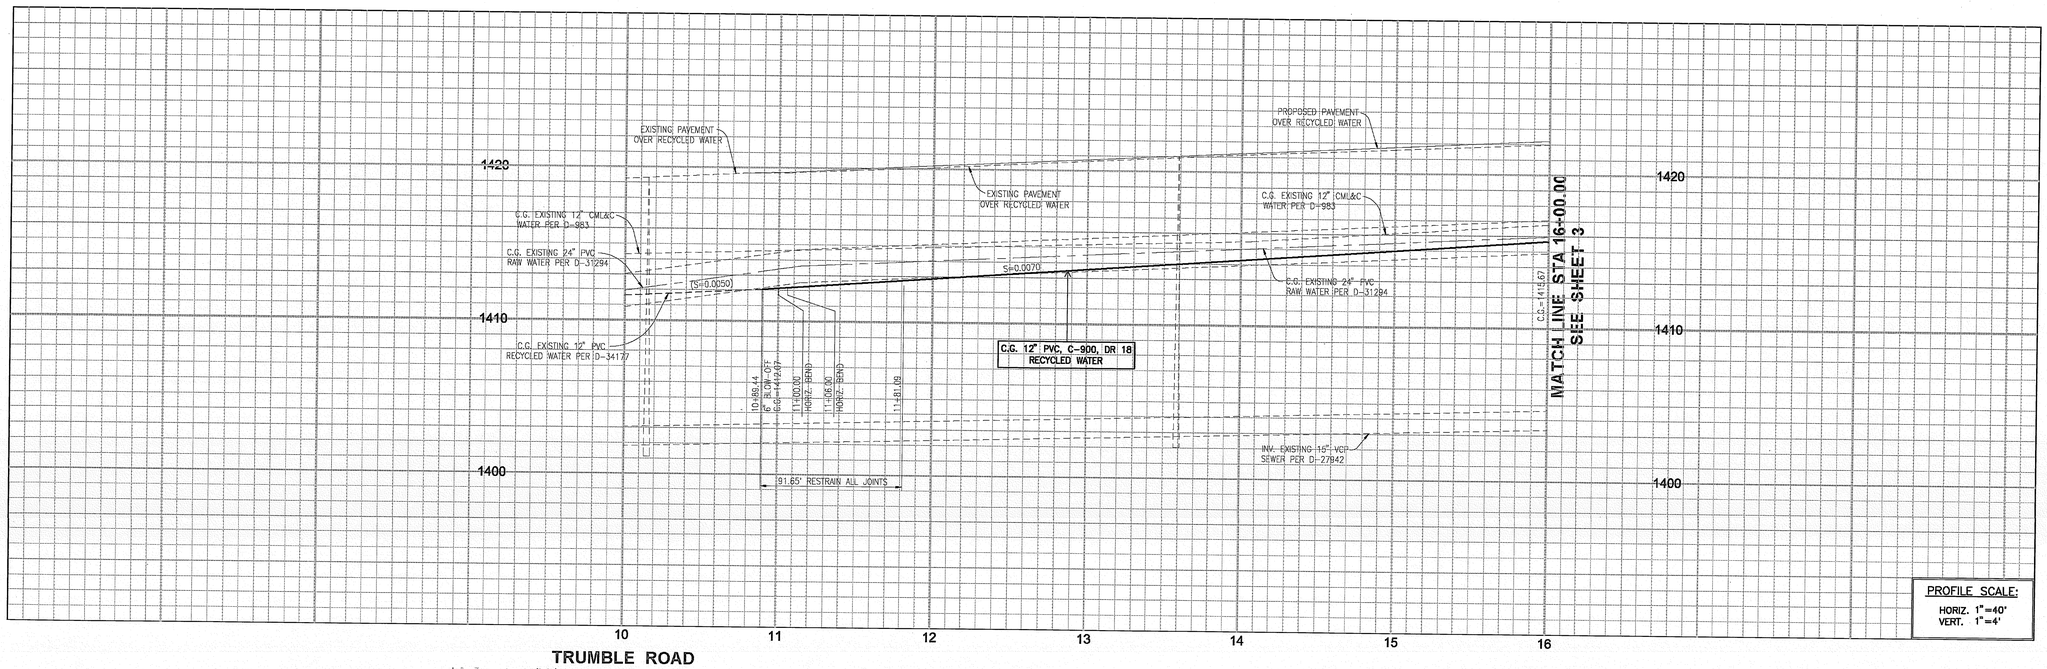

PROFILE SCALE:
HORIZ. 1"=40'
VERT. 1"=4'

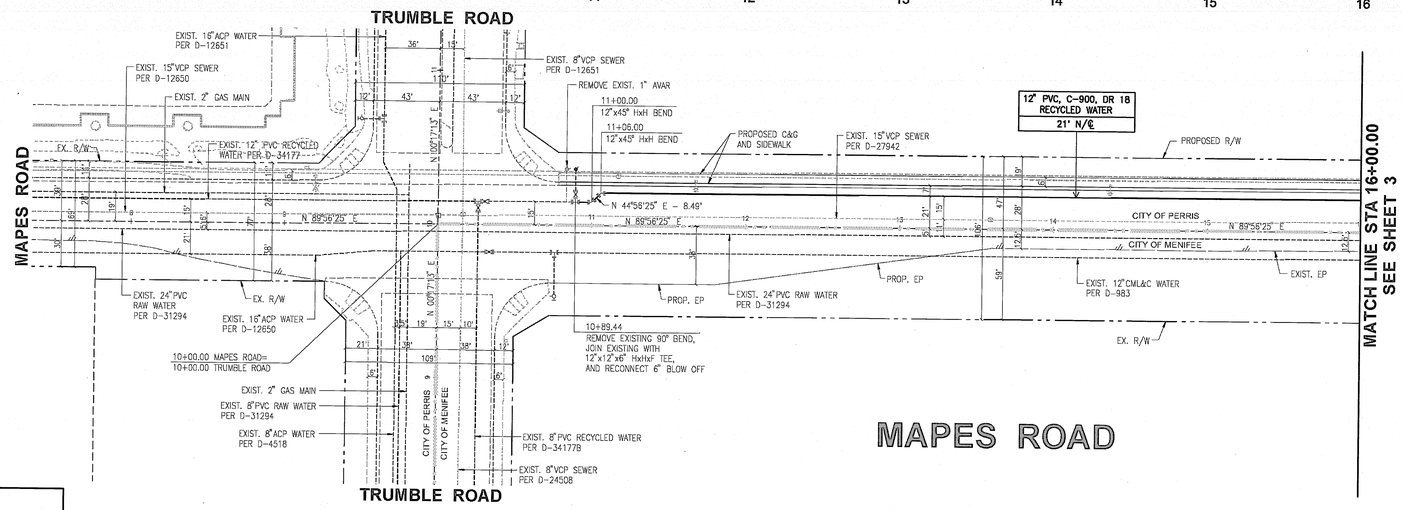

SCALE IN FEET
1 inch = 40 ft.

DIGALERT
DIAL TOLL FREE
1-800-227-2600
AT LEAST TWO DAYS BEFORE YOU DIG

CITY OF PERRIS
(CITY RIGHT-OF-WAY ONLY)

APPROVED BY:

CITY ENGINEER DATE

MARK	BY	DESCRIPTION	APPR.	DATE

ENGINEER — REVISIONS — EMWD

SEAL – ENGINEER
REGISTERED PROFESSIONAL ENGINEER DAVID LEE BACON No. 40496 Exp. 3-31-11 CIVIL STATE OF CALIFORNIA

PLANS PREPARED UNDER THE SUPERVISION OF:
WALDEN & ASSOCIATES
CIVIL ENGINEERS
LAND SURVEYORS
PLANNERS
2552 WHITE ROAD, SUITE B, IRVINE, CA 92614
(949) 660-0110 FAX: 660-0416

DAVID L. BACON P.E. 40496 DATE

BENCHMARK:
SEE SHEET 1

RECYCLED WATER APPROVED BY:
EASTER MUNICIPAL WATER DISTRICT

CIVIL ENGINEER OF SUBDIVISIONS		DATE
APPROVALS	PROJECT ENG.	

INITIAL	DATE

COUNTY OF RIVERSIDE: MS 4216 IP 090020 W.O. ZEDA0037

CITY OF PERRIS

BIG LEAGUE DREAMS APN 327-190-005
OFFSITE RECYCLED WATER IMPROVEMENT PLANS

PLAN AND PROFILE
FROM TRUMBLE ROAD TO STA 16+00.00

I.D.	98
S.A.	
W.O.	12-649
C.O.	
COORD.	37-C-36
FILE NO.	
SHEET	2 OF 3
	D-41187