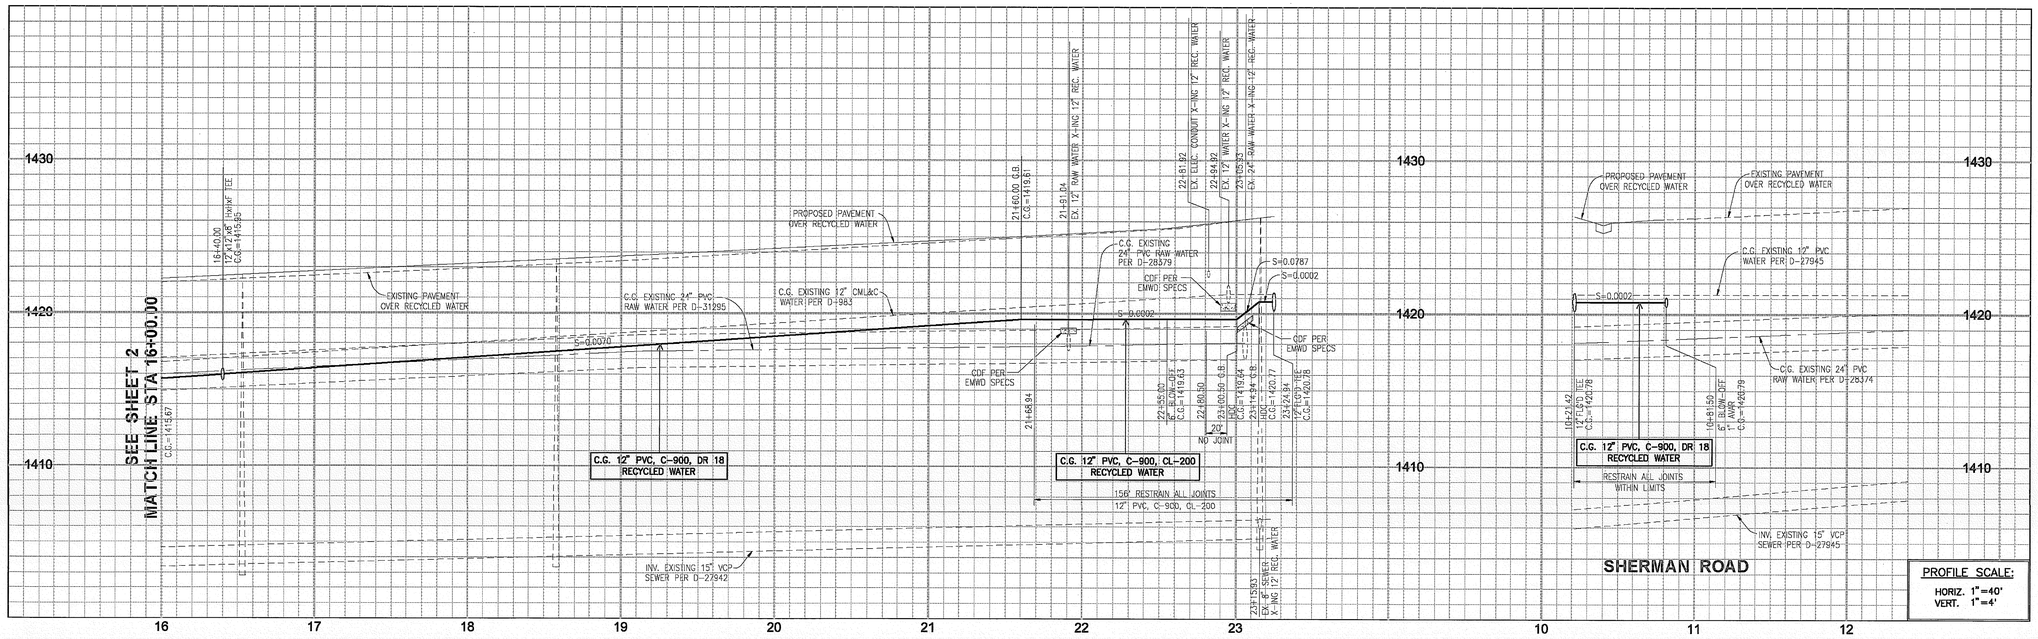

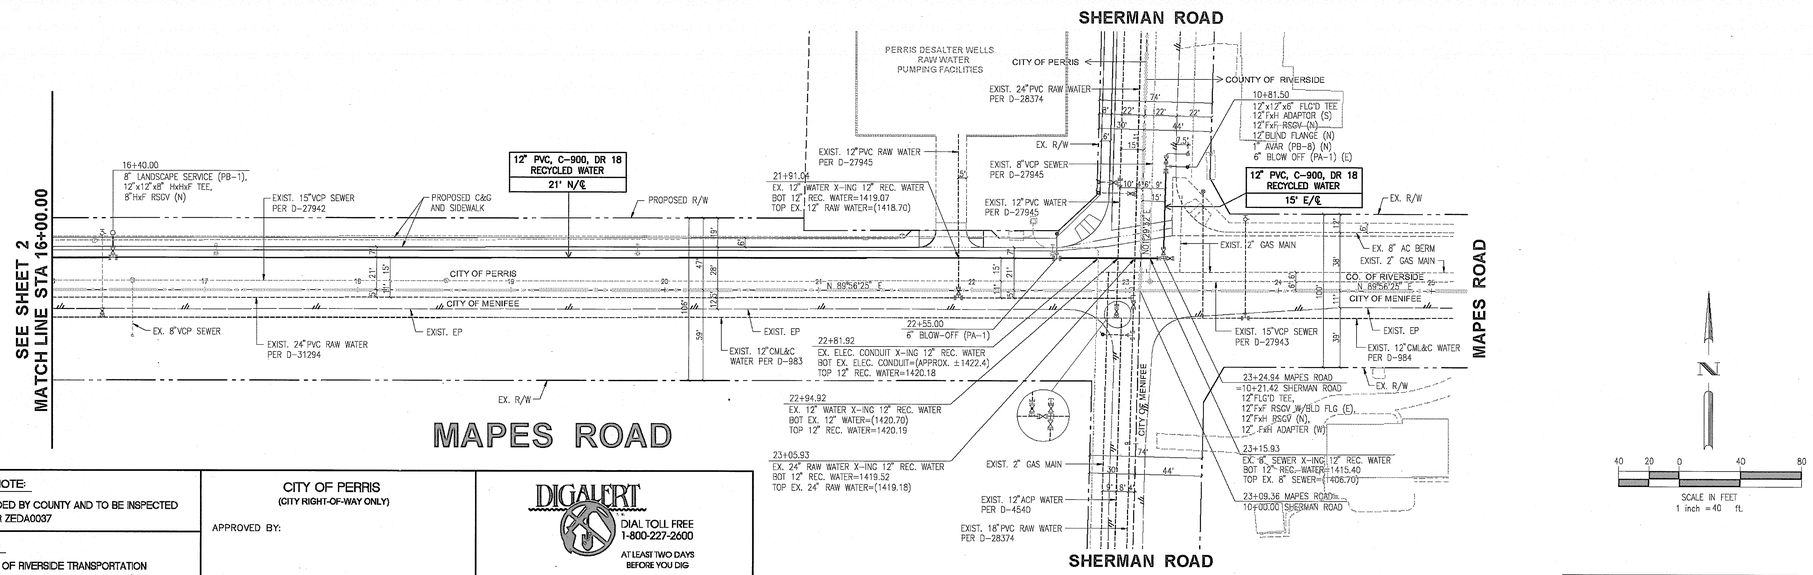

COUNTY INSPECTION NOTE:

THIS PROJECT IS NOT BONDED BY COUNTY AND TO BE INSPECTED BY PERMITS DIVISION UNDER ZEDA0037

COUNTY PERMIT NOTE:

APPROVAL BY THE COUNTY OF RIVERSIDE TRANSPORTATION DEPARTMENT IS FOR THE AREA WITHIN COUNTY ROAD R/W ONLY

CITY OF PERRIS
(CITY RIGHT-OF-WAY ONLY)

APPROVED BY:

CITY ENGINEER DATE

DIGALERT
DIAL TOLL FREE
1-800-227-2600
AT LEAST TWO DAYS BEFORE YOU DIG

COUNTY OF RIVERSIDE
TRANSPORTATION DEPARTMENT
APPROVED BY:

ALAN D. FRENCH, PE DATE

RECOMMENDED DATE

SEAL – COUNTY
REGISTERED PROFESSIONAL ENGINEER ALAN D. FRENCH No. CE 45702 Exp. 12-31-10 CIVIL STATE OF CALIFORNIA

MARK	BY	DESCRIPTION	APPR.	DATE

ENGINEER REVISIONS EMWD

SEAL – ENGINEER
REGISTERED PROFESSIONAL ENGINEER DAVID LEE BACON No. 40496 Exp. 3-31-11 CIVIL STATE OF CALIFORNIA

PLANS PREPARED UNDER THE SUPERVISION OF:
WALDEN & ASSOCIATES
CIVIL ENGINEERS
LAND SURVEYORS
PLANNERS
25552 WHITE ROAD, SUITE B, IRVINE, CA 92614
(949) 660-0110 FAX: 660-0418

DAVID L. BACON P.E. 40496 DATE

BENCHMARK:

SEE SHEET 1

RECYCLED WATER APPROVED BY:
EASTER MUNICIPAL WATER DISTRICT

APPROVALS	CIVIL ENGINEER OF SUBDIVISIONS		DATE
	PROJECT ENG.	INITIAL	DATE

COUNTY OF RIVERSIDE: MS 4216 IP 090020 W.O. ZEDA0037

CITY OF PERRIS

BIG LEAGUE DREAMS APN 327-190-005
OFFSITE RECYCLED WATER IMPROVEMENT PLANS

PLAN AND PROFILE
FROM STA 16+00.00 TO SHERMAN ROAD

I.D.	98
S.A.	
W.O.	12-649
C.O.	
COORD.	37-C-36
FILE NO.	
SHEET	3 OF 3

D-41188