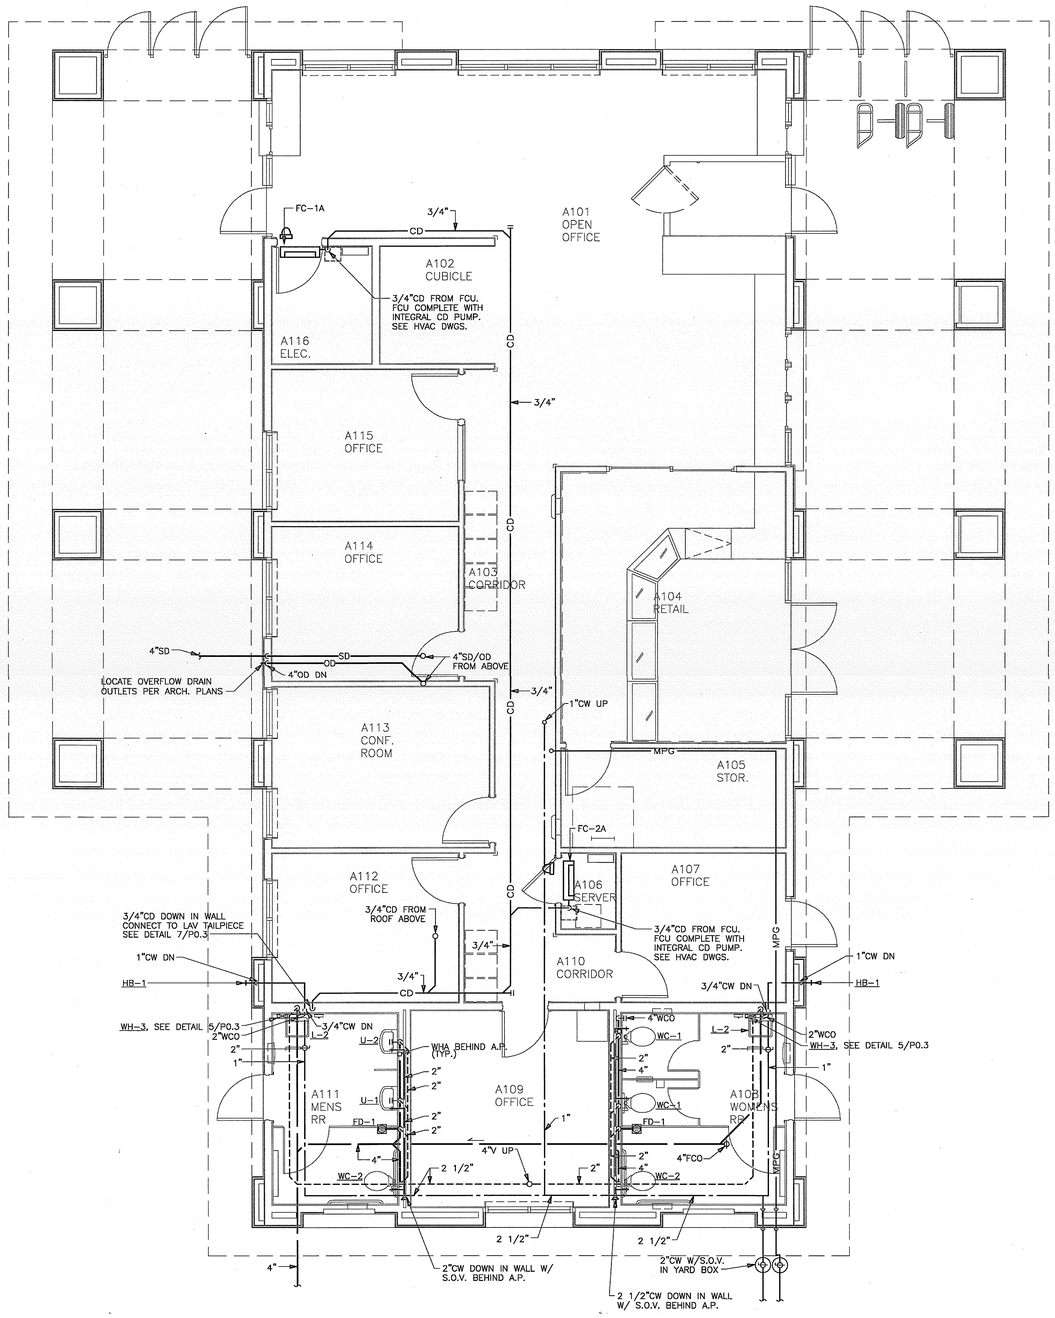

PROJECT NORTH

Administration Building - Plumbing Floor Plan | Scale: 1/4"=1'-0" | 1

Notes

MIG

MOORE IACOFANO GOLTSMAN, INC.
801 N. HARBOR BLVD.
FULLERTON, CA 92831
TEL 714/871-3638
FAX 714/871-1188
www.migcom.com

PITASSI ARCHITECTS, INC.
8439 White Oak Ave., Suite. 105
Rancho Cucamonga, Ca 91730
Tel. 909-980-1361 ▪ Fax. 909-944-5814
e-mail. pjpaia@pitassiarchitects.com

CONSULTANT:

GLUMAC
16735 Von Karman Ave., Suite 250
Irvine, CA 92606-8965
T: 949.833.8100 F: 949.833.0252
www.glumac.com
Job No.: 40815-P1
Contact: RG/AK
engineers for a sustainable future

PERRIS VALLEY Big League Dreams

2155 Trumble Road
Perris, California 92570

SHEET TITLE
ADMINISTRATION BUILDING PLUMBING PLAN

100% CONSTRUCTION DOCUMENT

DATE	REVISIONS

STAMP

Production Dept. | Project Manager | Project Engineer

REGISTERED PROFESSIONAL ENGINEER RICHARD HOLZER, P.E. No. 22941 STATE OF CALIFORNIA

CHECKED BY	DATE
-	-

DATE 01-07-10	FILE NAME
DRAWN BY -	SHEET P-3.1
JOB NO. 05208.00	
SCALE	