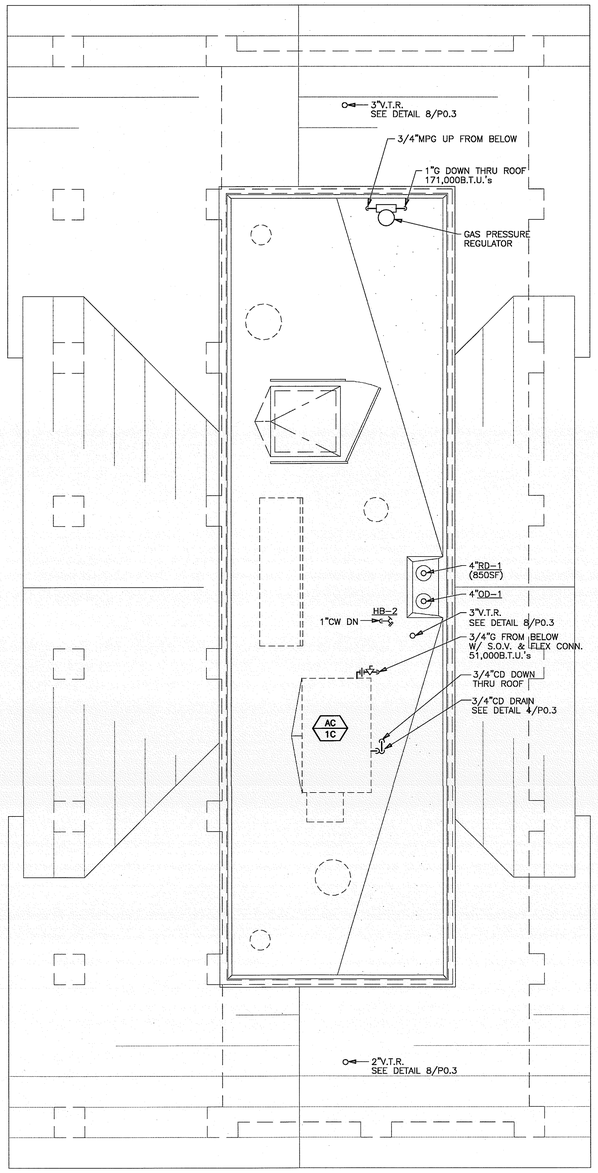

PROJECT NORTH

Concessions Building - Plumbing Roof Plan

Scale: 1/4"=1'-0" | 2

SHEET NOTES

1. 1 ½" VENT PIPE BELOW FLOOR
2. 1"CW DOWN IN WALL. CONTINUE 1" COLD WATER TO BELOW SLAB AND ROUTED OVER TO ITEM 24.
3. 1" COLD WATER UP FROM BELOW, PROVIDE STAINLESS STEEL BACKFLOW PREVENTOR AND CONNECT, SPILL BACKFLOW DRAIN TO FS-1
4. ¾" GAS UP THRU ROOF TO AC-1C. 51,000B.T.U.'s
5. ¾" CONDENSATE DRAIN DOWN IN WALL AND SPILL TO FS-1
6. ¾" MEDIUM PRESSURE GAS UP THRU ROOF

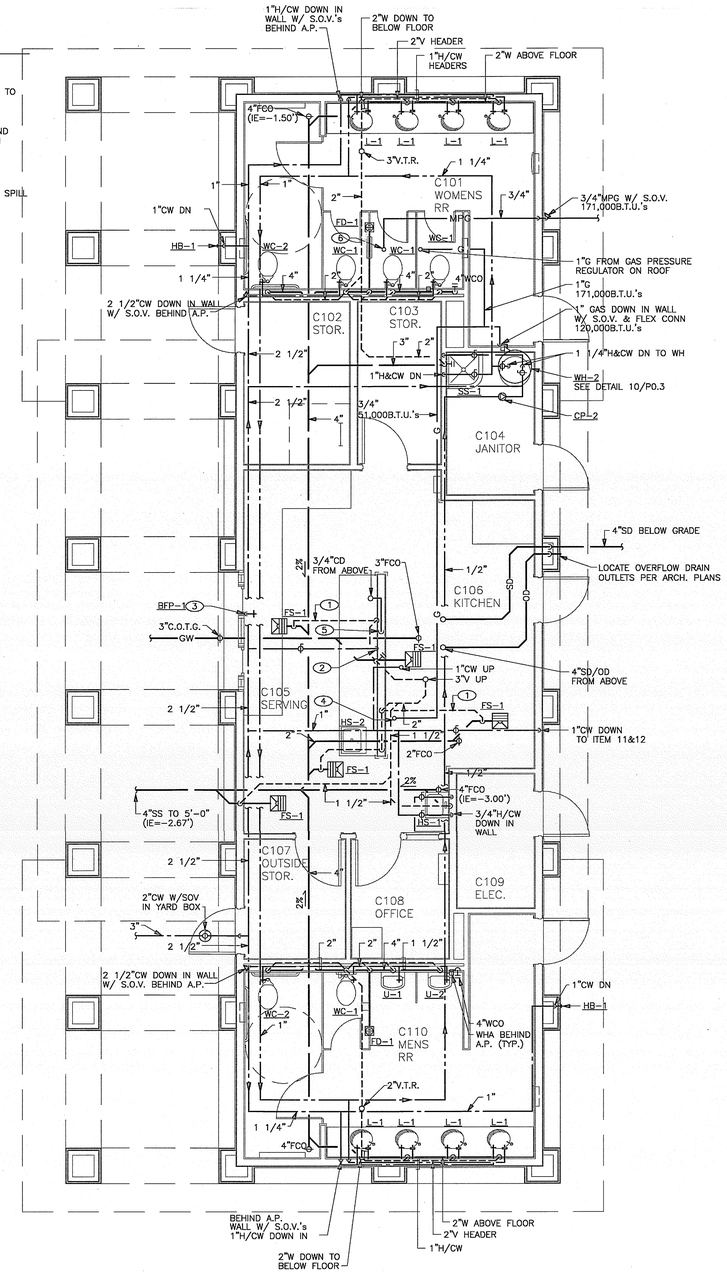

PROJECT NORTH

Concessions Building - Plumbing Floor Plan

Scale: 1/4"=1'-0" | 1

MIG
MOORE IACOFANO GOLTSMAN, INC.
801 N. HARBOR BLVD.
FULLERTON, CA 92831
TEL 714/871-3538
FAX 714/871-1188
www.migcom.com

PITASSI ARCHITECTS, INC.
8439 White Oak Ave., Suite. 105
Rancho Cucamonga, Ca 91730
Tel. 909-980-1361 ▪ Fax. 909-944-5814
e-mail. pjpaia@pitassiarchitects.com

CONSULTANT:

GLUMAC
16735 Von Karman Ave., Suite 250
Irvine, CA 92606-4865
T. 949.833.8150 F. 949.833.0252
www.glumac.com
Job No.: 408134P1
Contact: RG/AK
engineers for a sustainable future

PERRIS VALLEY Big League Dreams

2155 Trumble Road
Perris, California 92570

SHEET TITLE
CONCESSIONS BUILDING

100% CONSTRUCTION DOCUMENT

DATE	REVISIONS

STAMP

REGISTERED PROFESSIONAL ENGINEER
RICHARD HOLZER
No. 22941
Exp. 12-30-10
MECHANICAL
STATE OF CALIFORNIA

CHECKED BY	DATE
-	-

DATE 01-07-10	FILE NAME
DRAWN BY -	SHEET P-4.1
JOB NO. 05208.00	
SCALE	