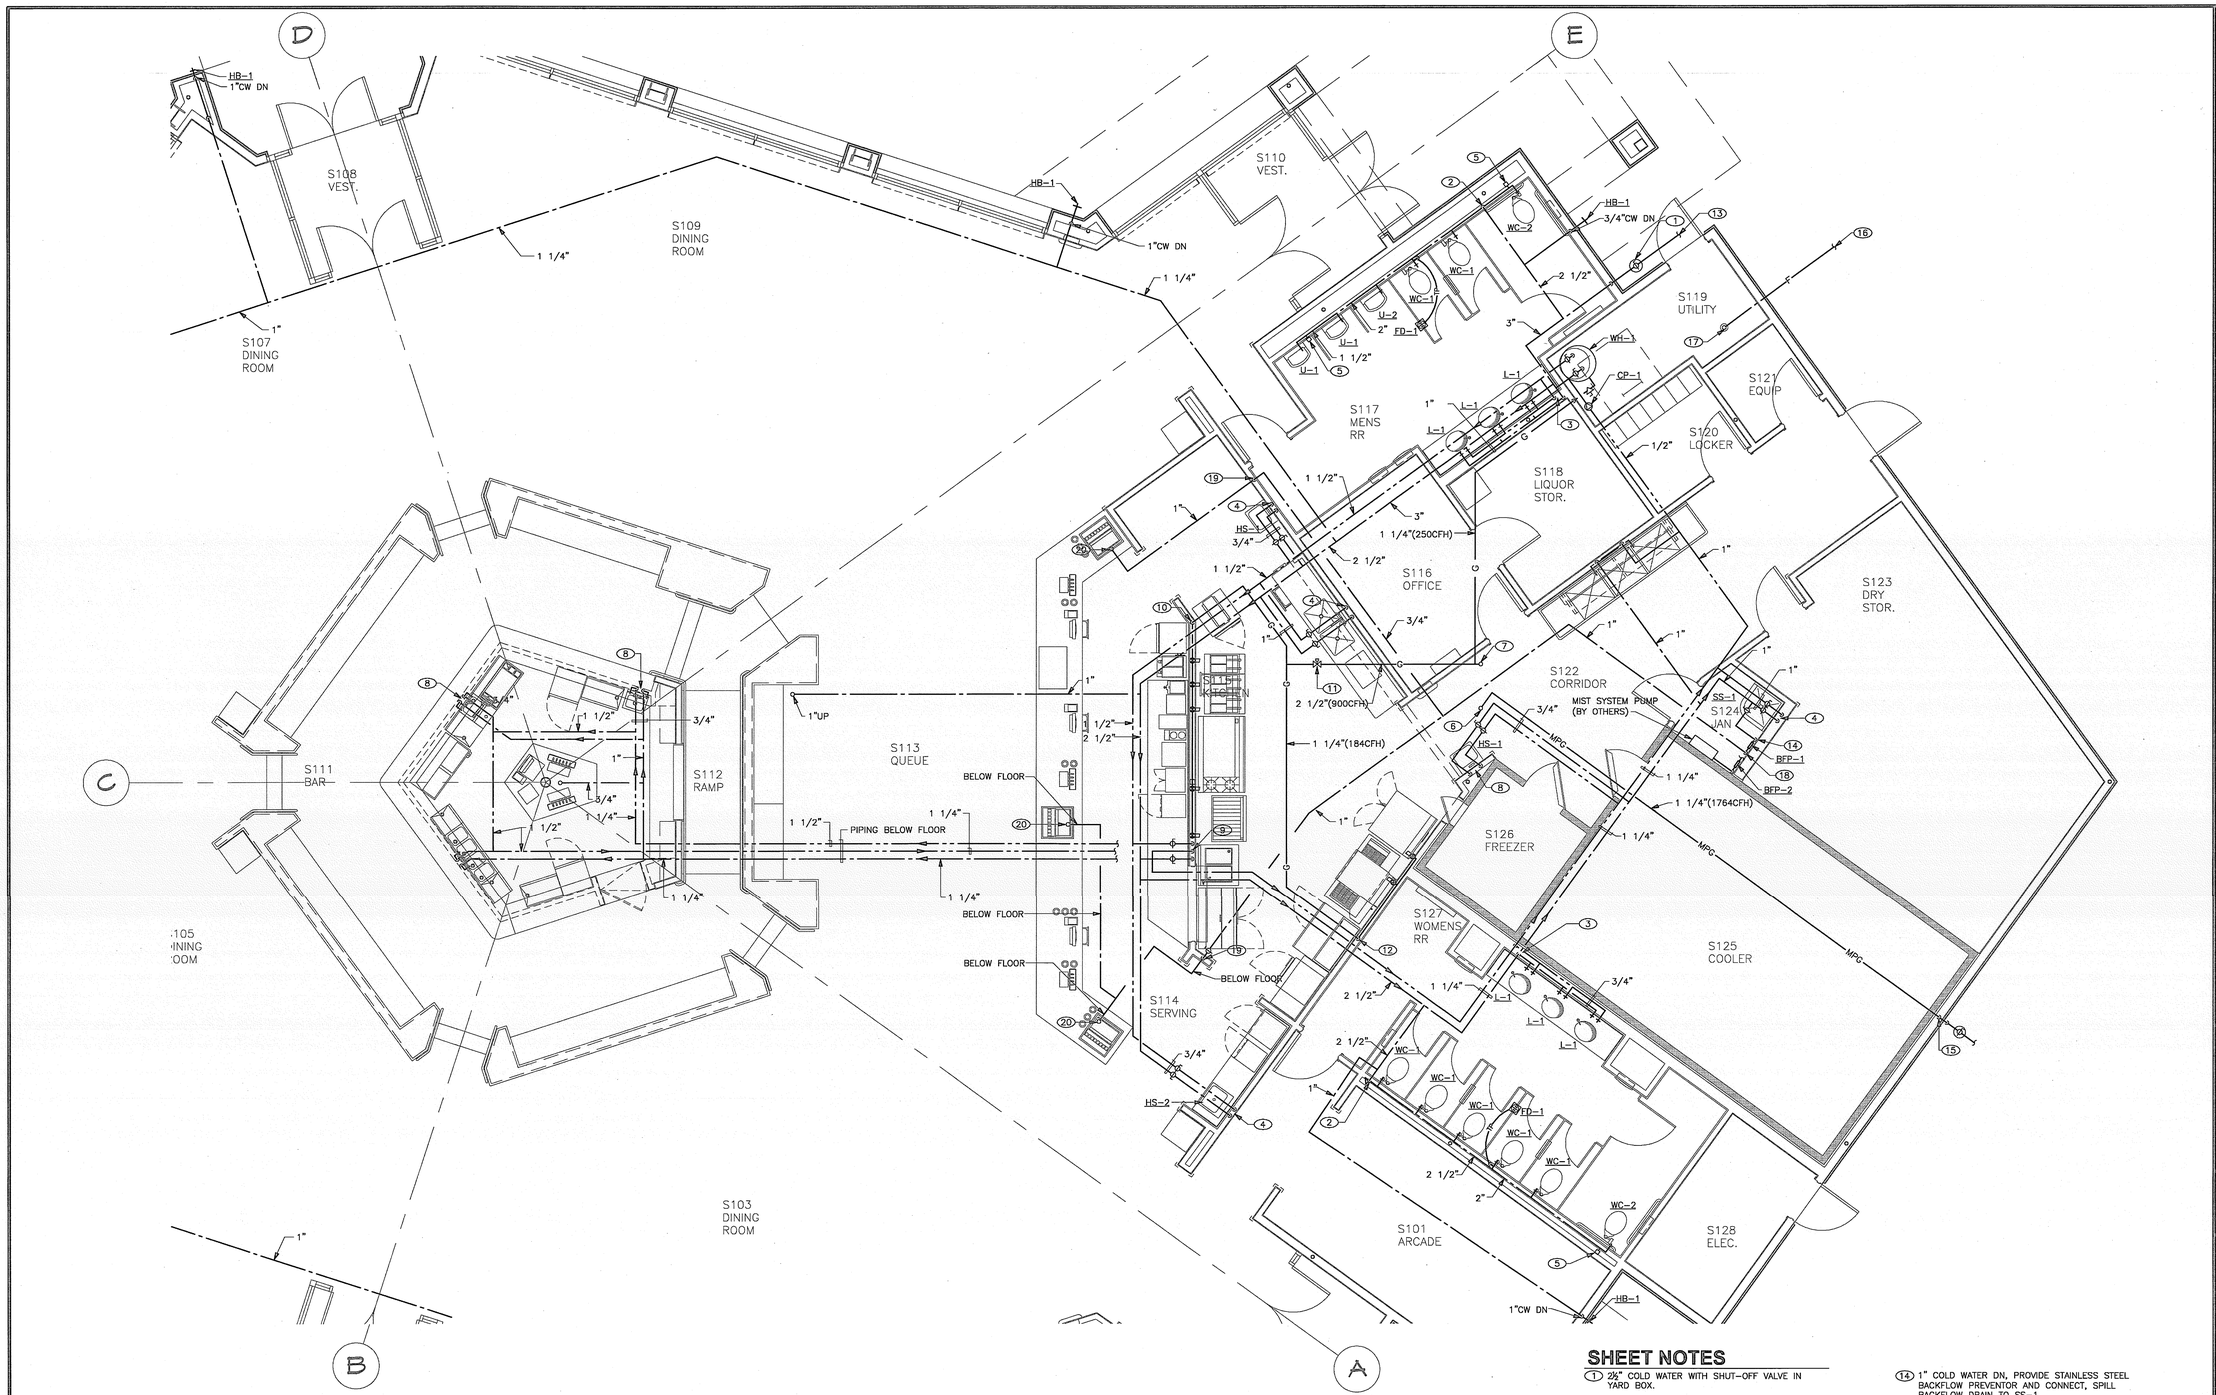

SHEET NOTES

1. 2½" COLD WATER WITH SHUT-OFF VALVE IN YARD BOX.
2. 2 1/2" COLD WATER DOWN IN WALL WITH SHUT-OFF VALVE BEHIND ACCESS PANEL.
3. 1"HOT AND COLD WATER DOWN IN WALL WITH SHUT-OFF VALVES AND MV-2 BEHIND ACCESS PANEL.
4. 1" HOT AND COLD WATER DOWN IN WALL
5. WATER HAMMER ARRESTOR BEHIND ACCESS PANEL
6. 1¼" MEDIUM PRESSURE GAS UP
7. 2½"(1150CFH) GAS FROM ABOVE
8. ¾"HOT AND COLD WATER DOWN IN WALL WITH SHUT-OFF VALVES AND MV-1 BEHIND ACCESS PANEL.
9. 1 1/4" COLD WATER DN, 1 ½HW DN AND 1¼"HW UP IN WALL.
10. 2" GAS DOWN IN WALL
11. GAS SOLENOID VALVE. WIRED TO FIRE SUPRESSION SYSTEM.
12. 1¼" GAS DOWN IN WALL
13. 3" COLD WATER TO 5'-0" OUTSIDE OF BUILDING. FOR CONTINUTAION SEE CIVIL DRAWINGS.
14. 1" COLD WATER DN, PROVIDE STAINLESS STEEL BACKFLOW PREVENTOR AND CONNECT, SPILL BACKFLOW DRAIN TO SS-1
15. 1¼" MEDIUM PRESSURE GAS UP
16. SEE CIVIL FOR CONTINUATION
17. FIRE RISER UP
18. 1"CW UP TO ABOVE CEILING
19. 1"CW DOWN WALL
20. 1"CW UP TO SODA FOUNTAIN RI&C

PROJECT NORTH

Stadium Club - Enlarged Floor Plan | Scale: 1/4"=1'-0" | 1

MIG
MOORE IACOFANO GOLTSMAN, INC.
801 N. HARBOR BLVD. FULLERTON, CA 92831
TEL 714/871-3538 FAX 714/871-1188
www.migcom.com

PITASSI ARCHITECTS, INC.
8439 White Oak Ave., Suite. 105
Rancho Cucamonga, Ca 91730
Tel. 909-980-1361 ▪ Fax. 909-944-5814
e-mail. pjpaia@pitassiarchitects.com

CONSULTANT:
GLUMAC
16735 Von Karman Ave., Suite 250
Irvine, CA 92606-4895
T. 949.833.8190 F. 949.833.0252
www.glumac.com
Job No.: 40813MPI
Contact: RGIAK
engineers for a sustainable future

PERRIS VALLEY Big League Dreams

2155 Trumble Road
Perris, California 92570

SHEET TITLE
ENLARGED FLOOR PLAN

100% CONSTRUCTION DOCUMENT

DATE	REVISIONS

STAMP

CHECKED BY	DATE
-	-

DATE	FILE NAME
01-07-10	

DRAWN BY	SHEET
-	P-2.4

JOB NO. 05208.00

SCALE