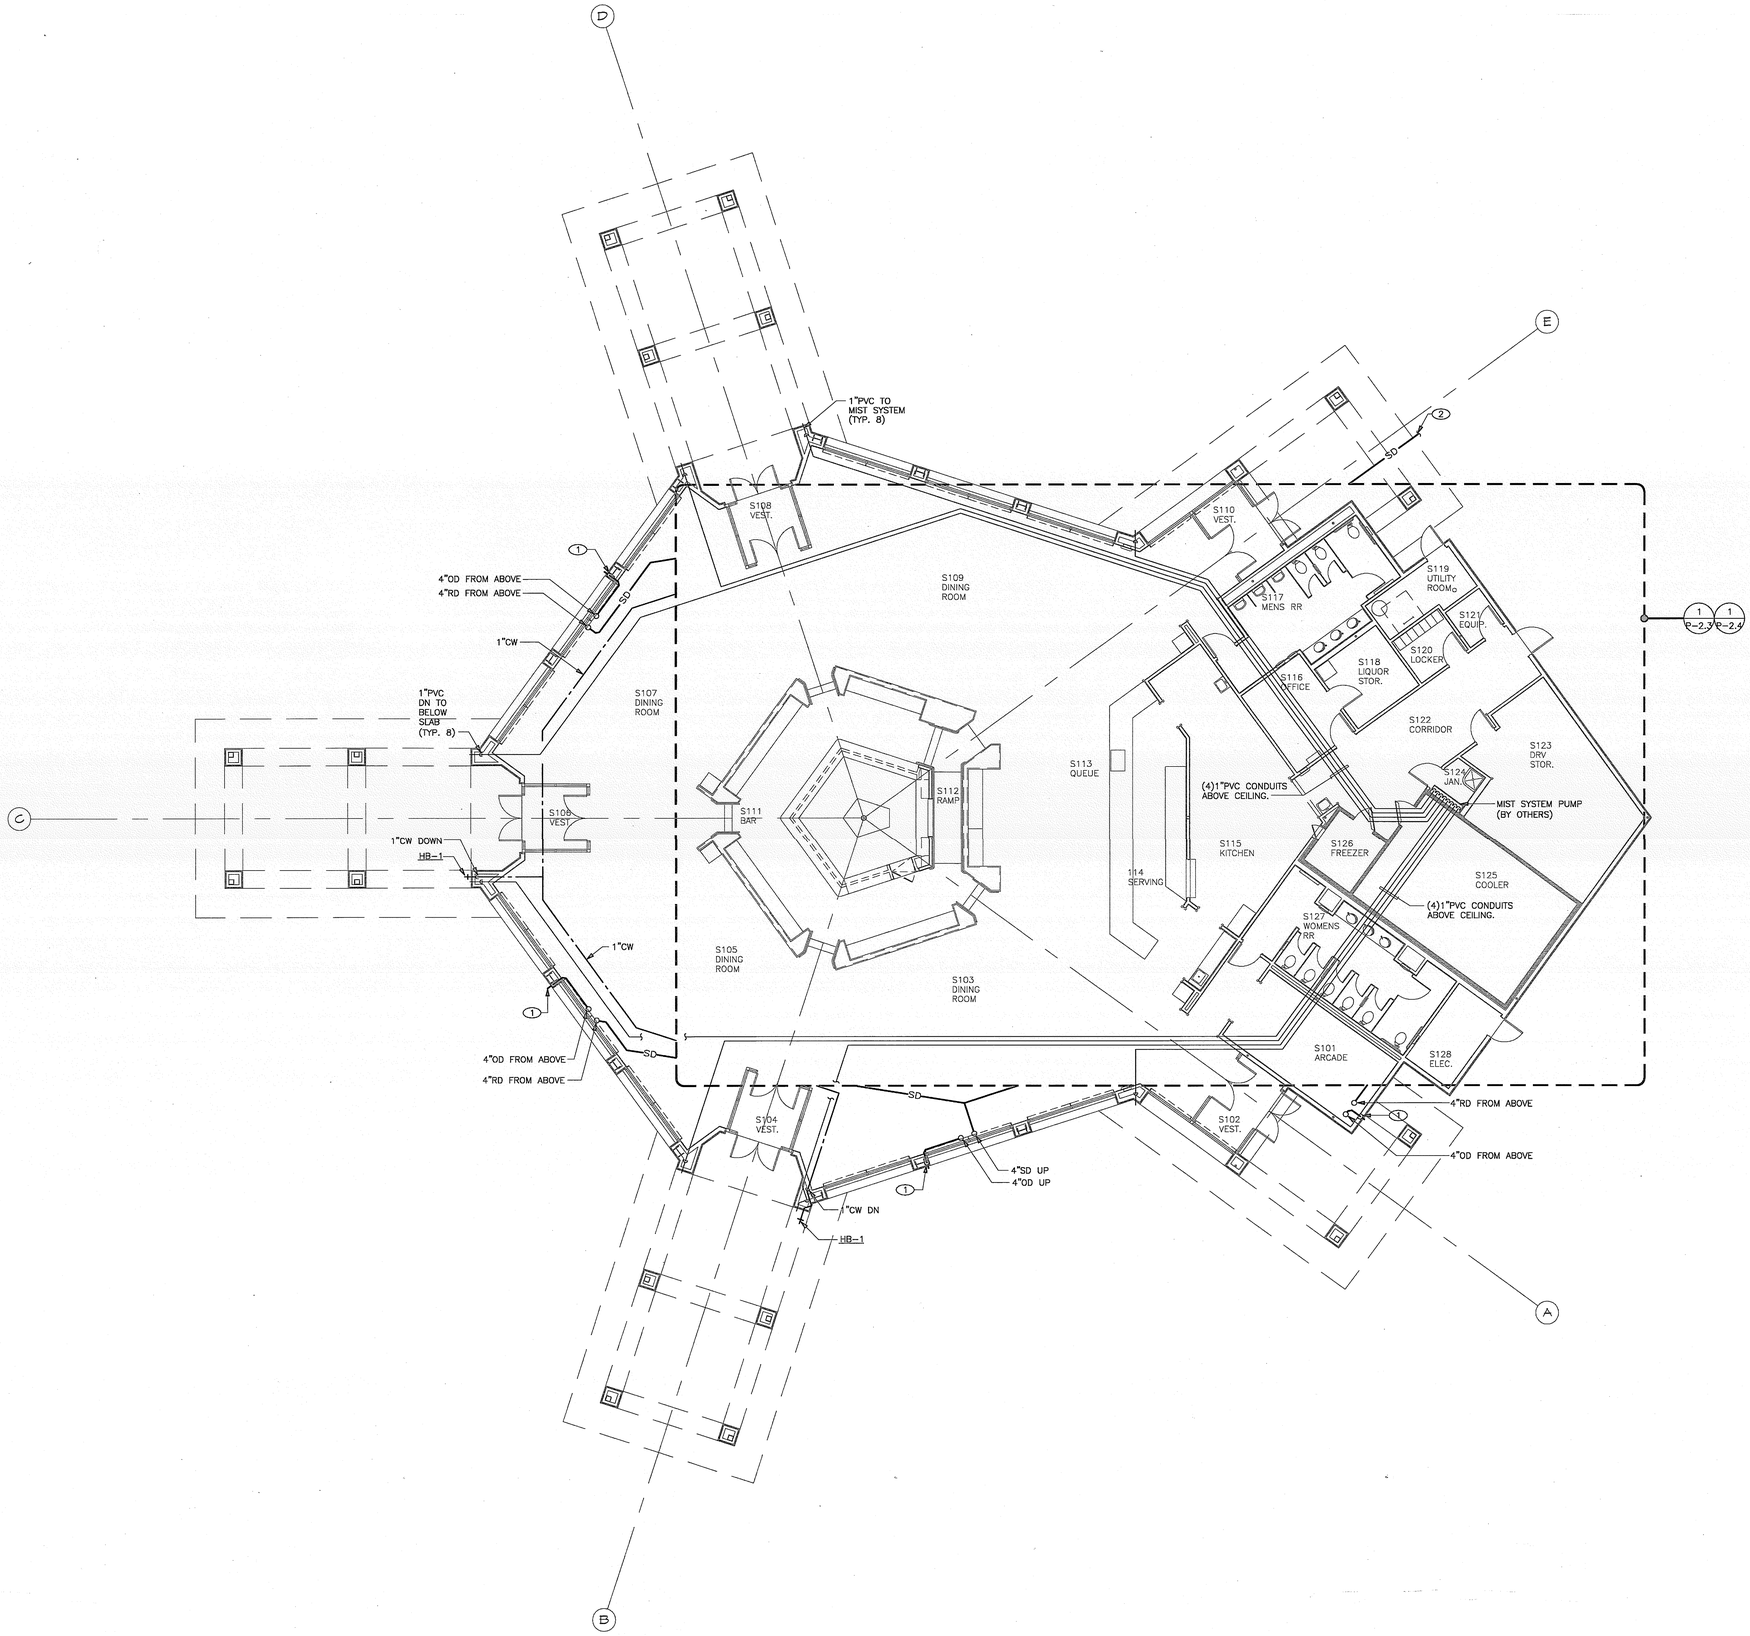

GENERAL NOTES

1. PLUMBING CONTRACTOR TO PROVIDE AND INSTALL 1"PVC CONDUITS WITHIN BUILDING AND TO 5'-0" OUTSIDE BUILDING FOR MIST SYSTEM. COORDINATE WITH MIST SYSTEM CONTRACTOR FOR LONG SWEEP ELBOW AND ANY ADDITIONAL REQUIREMENTS.

SHEET NOTES

(1) OVERFLOW DRAIN SPILL TO GRADE LOCATE OUTLETS PER ARCH. PLANS

(2) 4" STORM DRAIN TO 5'-0" OUTSIDE OF BUILDING. FOR CONTINUATION SEE P-1.1

PROJECT NORTH

Stadium Club - Plumbing Floor Plan | Scale: 1/8"=1'-0" | 1

MIG

MOORE IACOFANO GOLTSMAN, INC.
801 N. HARBOR BLVD.
FULLERTON, CA 92831
TEL 714/871-3638
FAX 714/871-1188
www.migcom.com

PITASSI ARCHITECTS, INC.
8439 White Oak Ave., Suite. 105
Rancho Cucamonga, Ca 91730
Tel. 909-980-1361 ▪ Fax. 909-944-5814
e-mail. pjpaia@pitassiarchitects.com

CONSULTANT:

GLUMAC
16735 Von Karman Ave., Suite 250
Irvine, CA 92606-4965
T. 949.833.9160 F. 949.833.0252
www.glumac.com
Job No.: 409134PI
Contact: RG/AK
engineers for a sustainable future™

PERRIS VALLEY Big League Dreams

2155 Trumble Road
Perris, California 92570

SHEET TITLE
STADIUM CLUB FLOOR PLAN

100% CONSTRUCTION DOCUMENT

DATE	REVISIONS

STAMP

Production Dept. | Project Manager | Project Engineer

REGISTERED PROFESSIONAL ENGINEER RICHARD HOLCER, P.E. No. 22941 STATE OF CALIFORNIA

CHECKED BY	DATE
-	-

DATE 01-07-10	FILE NAME
DRAWN BY -	SHEET P-2.1
JOB NO. 05208.00	
SCALE	