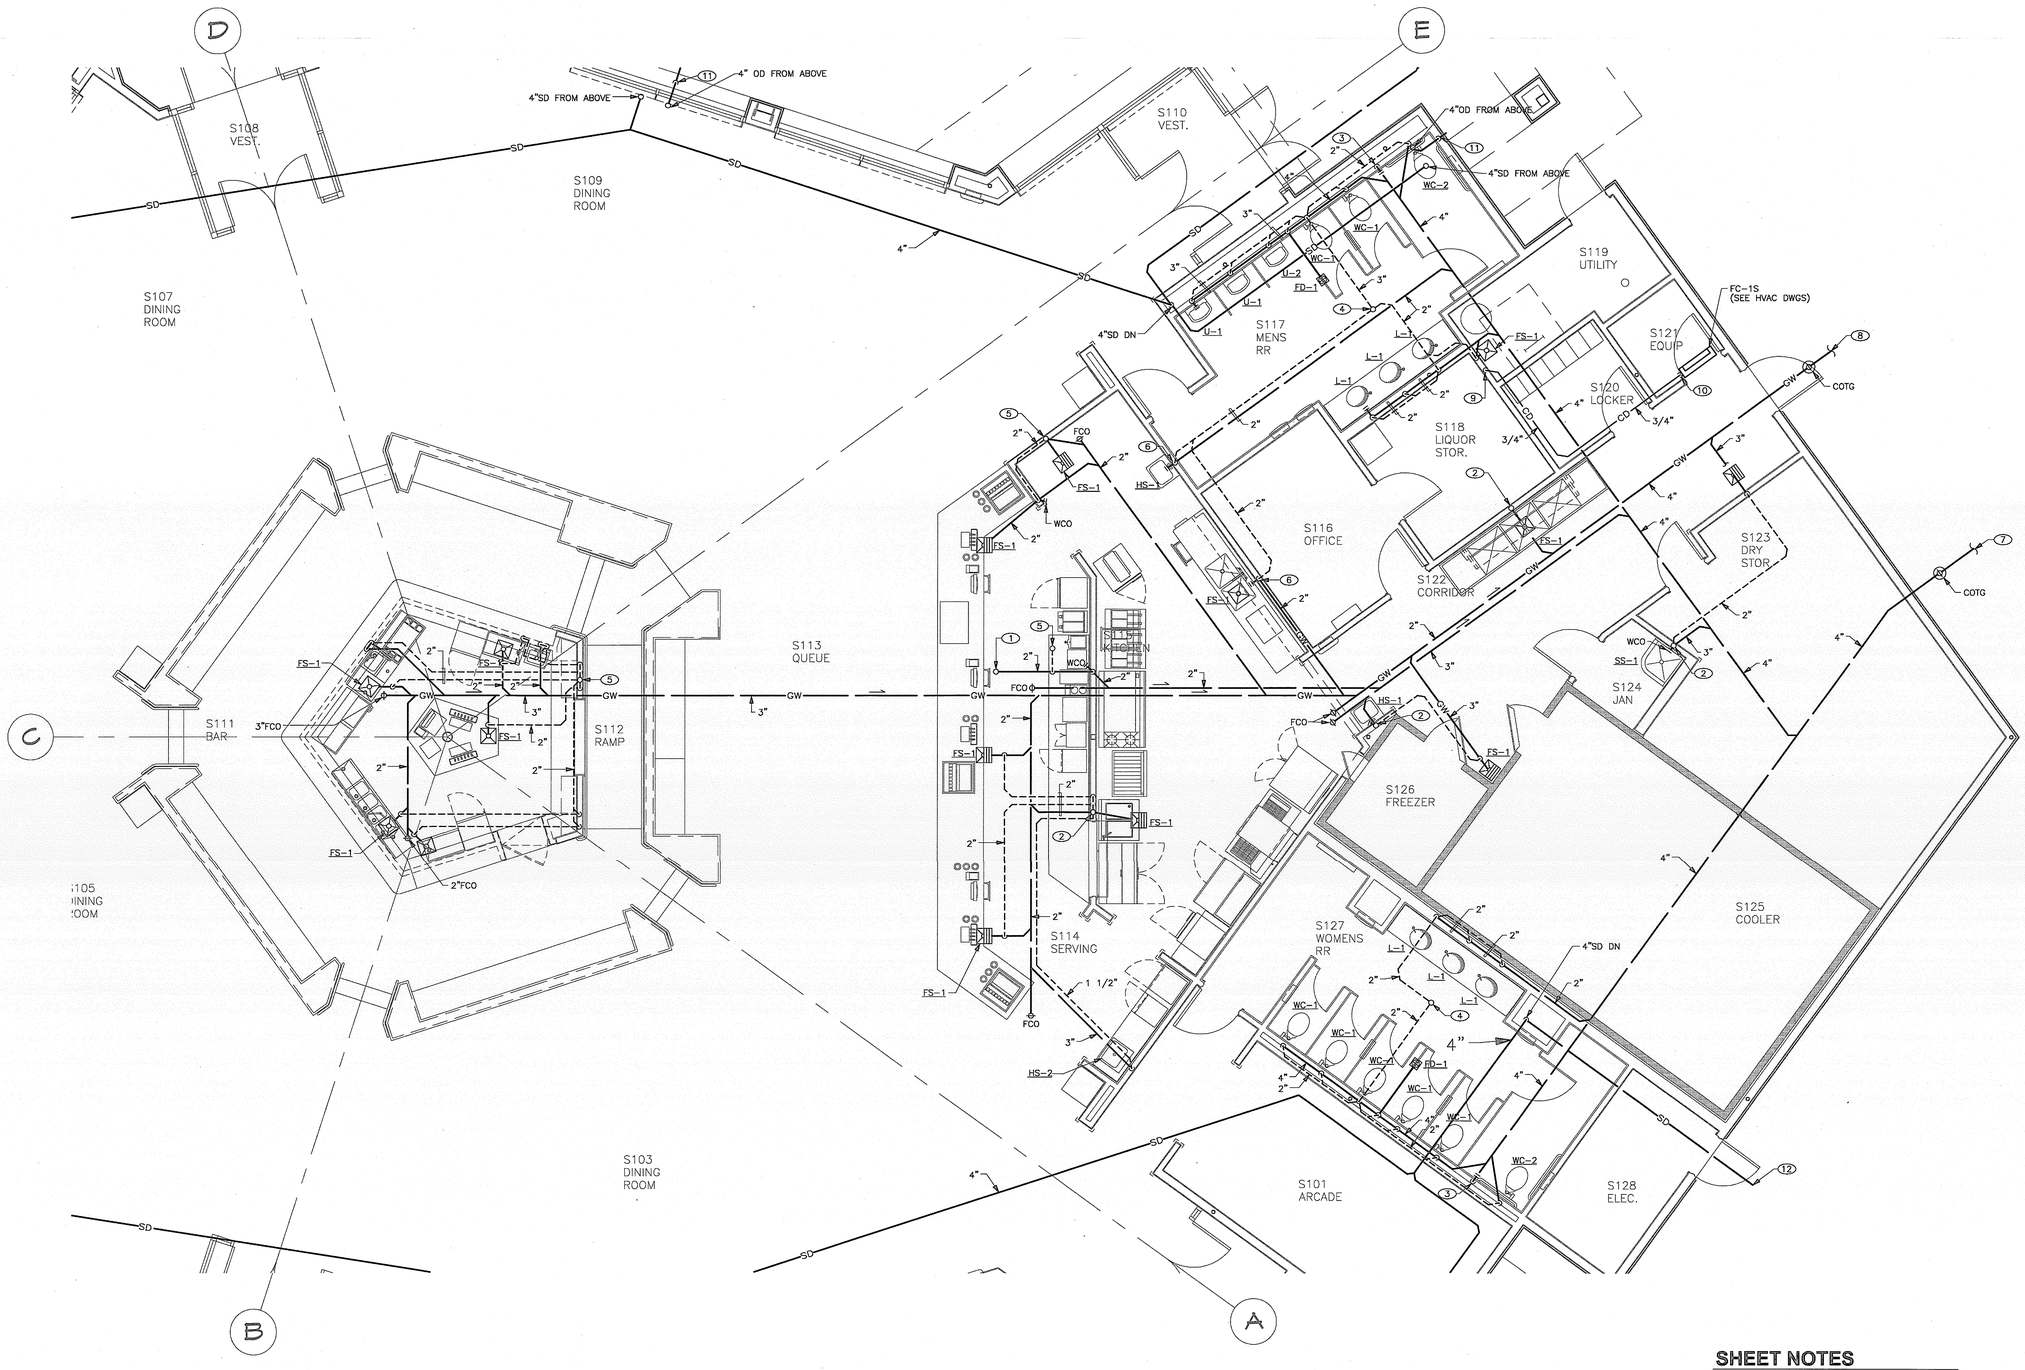

SHEET NOTES

1. 2" WASTE FROM ABOVE
2. 3" WASTE DOWN, 2" VENT UP
3. 4" WASTE DOWN WITH WALL CLEAN OUT
4. 3" VENT UP
5. 2" VENT UP
6. 2" WASTE DOWN AND 2" VENT UP
7. 4" WASTE TO 5'-0" OUTSIDE OF BUILDING. FOR CONTINUATION SEE CIVIL PLANS.
8. 4" GREASE WASTE TO 5'-0" OUTSIDE OF BUILDING. FOR CONTINUATION SEE CIVIL PLANS.
9. ¾"CD DOWN IN WALL. SPILL TO FLOOR SINK THRU MIN 1" AIR GAP.
10. ¾"CD FROM FAN COIL UNIT. FAN COIL IS PROVIDE WITH AN INTEGRAL CONDENSATE DRAIN PUMP. SEE HVAC DRAWINGS.
11. LOCATE OVERFLOW DRAIN OUTLETS PER ARCH. PLANS
12. 4" STORM DRAIN TO 5'-0" OUTSIDE OF BUILDING. FOR CONTINUATION SEE P-1.1

PROJECT NORTH

Stadium Club - Enlarged Floor Plan | Scale: 1/4"=1'-0" | 1

MIG
MOORE IACOFANO GOLTSMAN, INC.
801 N. HARBOR BLVD.
FULLERTON, CA 92831
TEL 714/871-3638
FAX 714/871-1188
www.migcom.com

PITASSI ARCHITECTS, INC.
8439 White Oak Ave., Suite 105
Rancho Cucamonga, Ca 91730
Tel. 909-980-1361 ▪ Fax. 909-944-5814
e-mail. pjpaia@pitassiarchitects.com

CONSULTANT:

GLUMAC
16735 Von Karman Ave., Suite 250
Irvine, CA 92606-4965
T. 949.833.8100 F. 949.833.0252
www.glumac.com
Job No.: 40813-P1
Contact: RG/AK
engineers for a sustainable future

PERRIS VALLEY Big League Dreams

2155 Trumble Road
Perris, California 92570

SHEET TITLE
ENLARGED FLOOR PLAN

100% CONSTRUCTION DOCUMENT

DATE	REVISIONS

STAMP

Production Dept.	Project Manager	Project Engineer

REGISTERED PROFESSIONAL ENGINEER RICHARD HOLZER, P.E. No. 22541 Exp. 06-30-10 MECHANICAL STATE OF CALIFORNIA

CHECKED BY	DATE
-	-

DATE	FILE NAME
01-07-10	

DRAWN BY	SHEET
-	P-2.3

JOB NO. 05208.00

SCALE