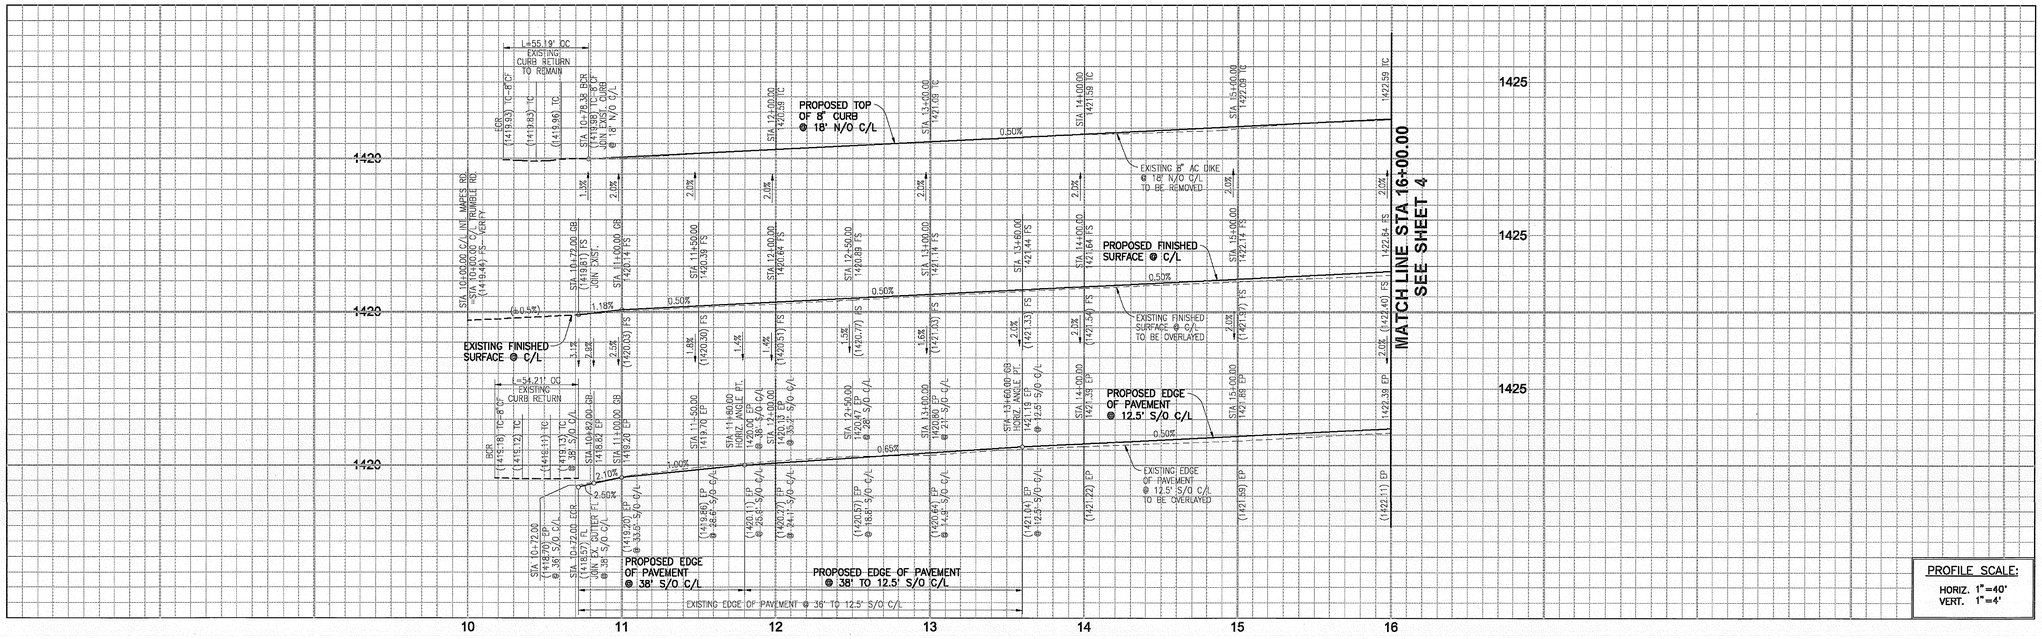

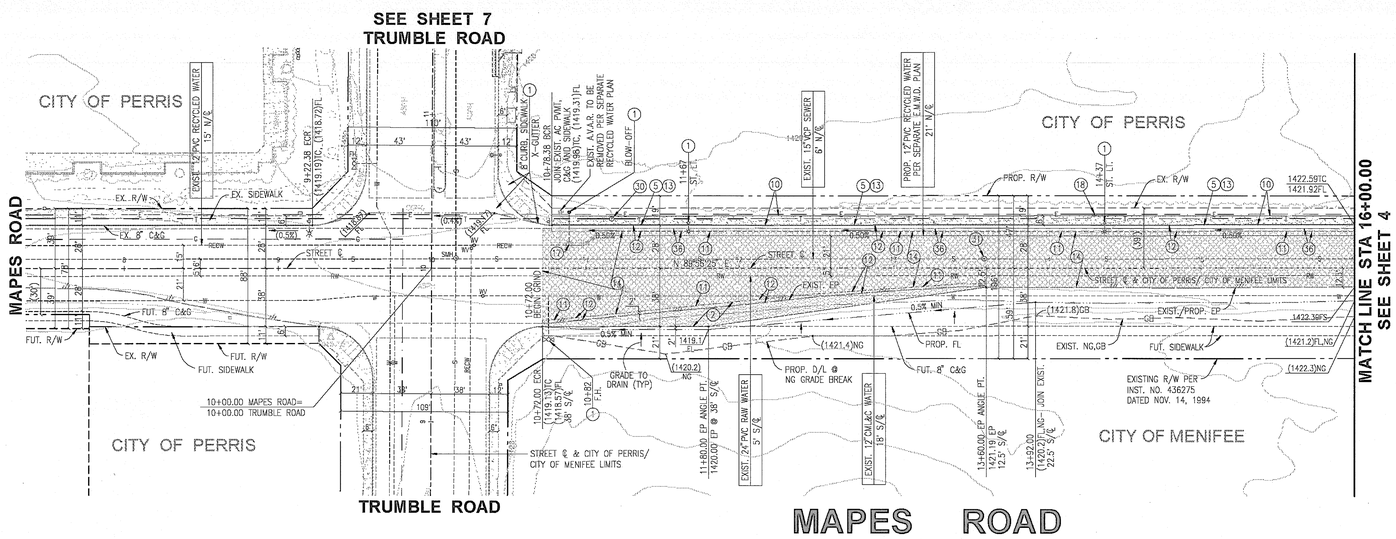

CONSTRUCTION NOTES

1. PROTECT EXISTING ITEM IN PLACE
2. CONSTRUCT 5.5" A.C. OVER 12" A.B. CLASS 2 (IN MAPES ROAD)
5. CONSTRUCT TYPE "A-8" CURB & GUTTER PER RIVERSIDE COUNTY STD. NO. 201
10. CONSTRUCT CONCRETE SIDEWALK (4" THICK) PER RIVERSIDE COUNTY STD. NO. 400 AND 401
11. SAWCUT EXISTING A.C. PAVEMENT
12. REMOVE EXISTING A.C. PAVEMENT
13. REMOVE EXISTING 8" A.C. DIKE
14. GRIND 0.15' AND CONSTRUCT VARIABLE THICKNESS A.C. OVERLAY (0.15' MIN)
17. ADJUST EXISTING WATER VALVE TO FINISHED GRADE. INSPECTION BY EMWD REQUIRED.
18. ADJUST EXISTING ELEC. PULL BOX TO FINISHED GRADE
30. ADJUST EXISTING TELEPHONE MANHOLE TO FINISHED GRADE
31. ADJUST EXISTING SEWER MANHOLE TO FINISHED GRADE. INSPECTION BY EMWD REQUIRED.
36. CONSTRUCT FULL DEPTH A.C. PAVEMENT TO MATCH EXISTING STREET SECTION IN MAPES ROAD

PAVEMENT LEGEND

(2) CONSTRUCT 5.5" A.C. OVER 12" A.B. CLASS 2 (IN MAPES ROAD)
(36) CONSTRUCT FULL DEPTH A.C. PAVEMENT TO MATCH EXISTING STREET SECTION IN MAPES ROAD

(14) GRIND 0.15' AND CONSTRUCT VARIABLE THICKNESS A.C. OVERLAY (0.15' MIN)

N

SCALE IN FEET
1 inch = 40 ft.

DIGALERT
DIAL TOLL FREE 1-800-227-2600
AT LEAST TWO DAYS BEFORE YOU DIG

DATE	BY	MARK	REVISIONS	APPR.	DATE

ENGINEER — CITY

CITY OF MENIFEE
APPROVED BY:
CITY ENGINEER — DATE

CITY OF PERRIS
(CITY RIGHT-OF-WAY ONLY)
APPROVED BY:
CITY ENGINEER — DATE

SEAL – ENGINEER
REGISTERED PROFESSIONAL ENGINEER
DAVID LEE BACON
No. 40496
Exp. 3-31-11
CIVIL
STATE OF CALIFORNIA

PLANS PREPARED UNDER THE SUPERVISION OF:
WALDEN & ASSOCIATES
CIVIL ENGINEERS
LAND SURVEYORS
PLANNERS
2552 WHITE ROAD, SUITE B, IRVINE, CA 92614
(949) 660-0110 FAX: 660-0418
DAVID L. BACON P.E. 40496 — DATE

BENCHMARK — ELEV. 1412.409 FT.
RIVERSIDE COUNTY BENCHMARK: 500-33-68.
STANDARD BRASS DISK ON CONCRETE POST 1.3 MILES SOUTHEAST ALONG THE ATCHISON, TOPEKA AND SANTA FE RAILWAY FROM THE STATION IN PERRIS, 125 FT. NORTH OF CASE ROAD, 56 FT. NORTH OF THE MOST NORTHELY RAIL OF THE TRACK, 5 FT. WEST OF POWER POLE #74680, 2 FT. LOWER THAN THE RAILWAY, 2 FT. EAST OF A MARKER POST, SET A BRASS DISK IN THE TOP OF A CONCRETE POST.

SCALE: AS SHOWN — DATE: 11/04/09

CITY OF PERRIS
STREET IMPROVEMENT PLANS
MAPES ROAD
STA 10+00.00 TO STA 16+00.00

CITY FILE NO. P8-1099
SHEET 3 OF 16 SHEETS