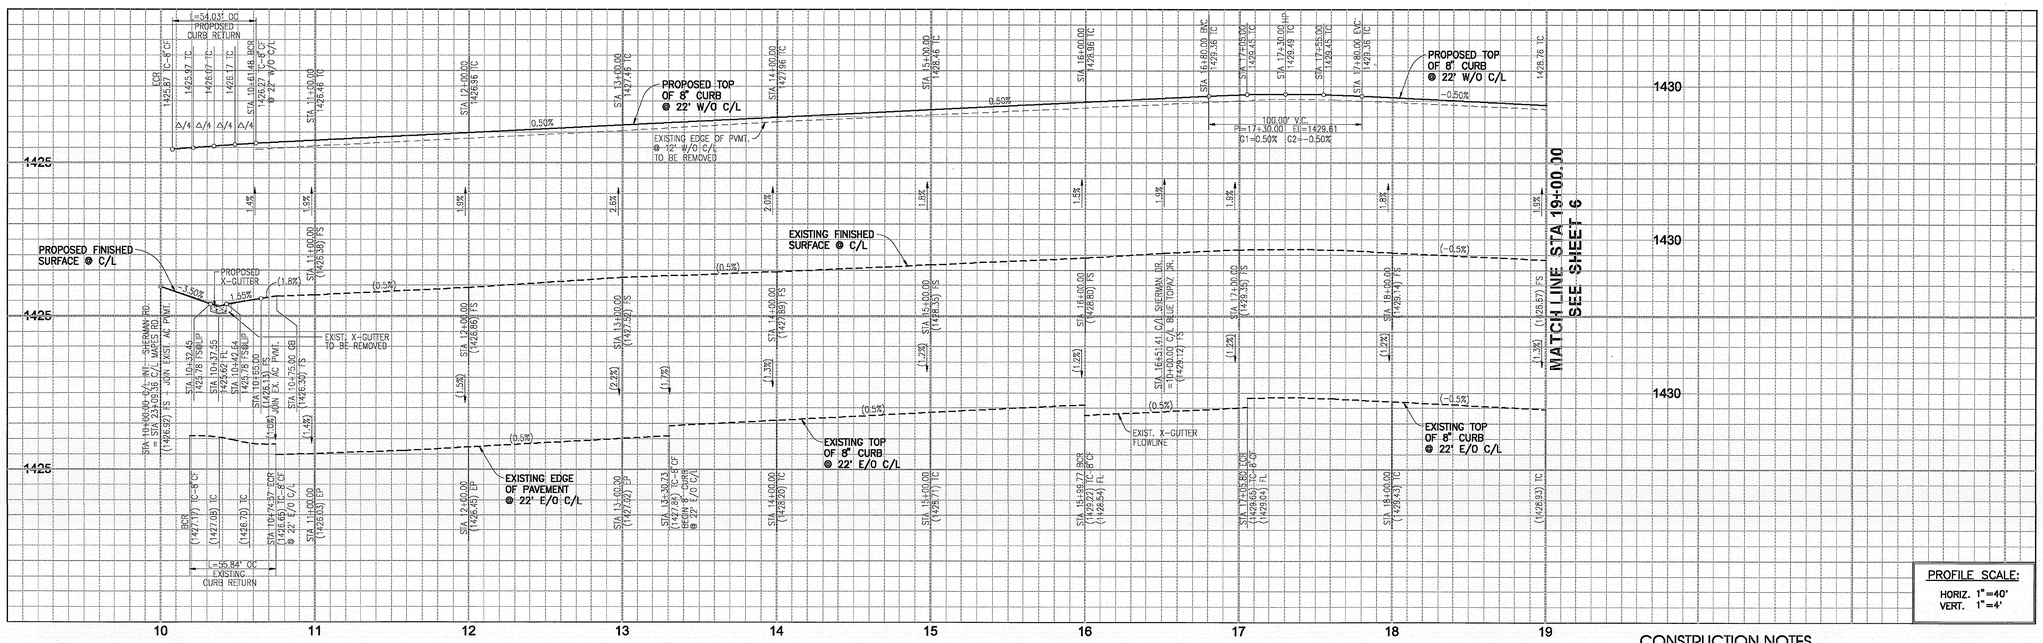

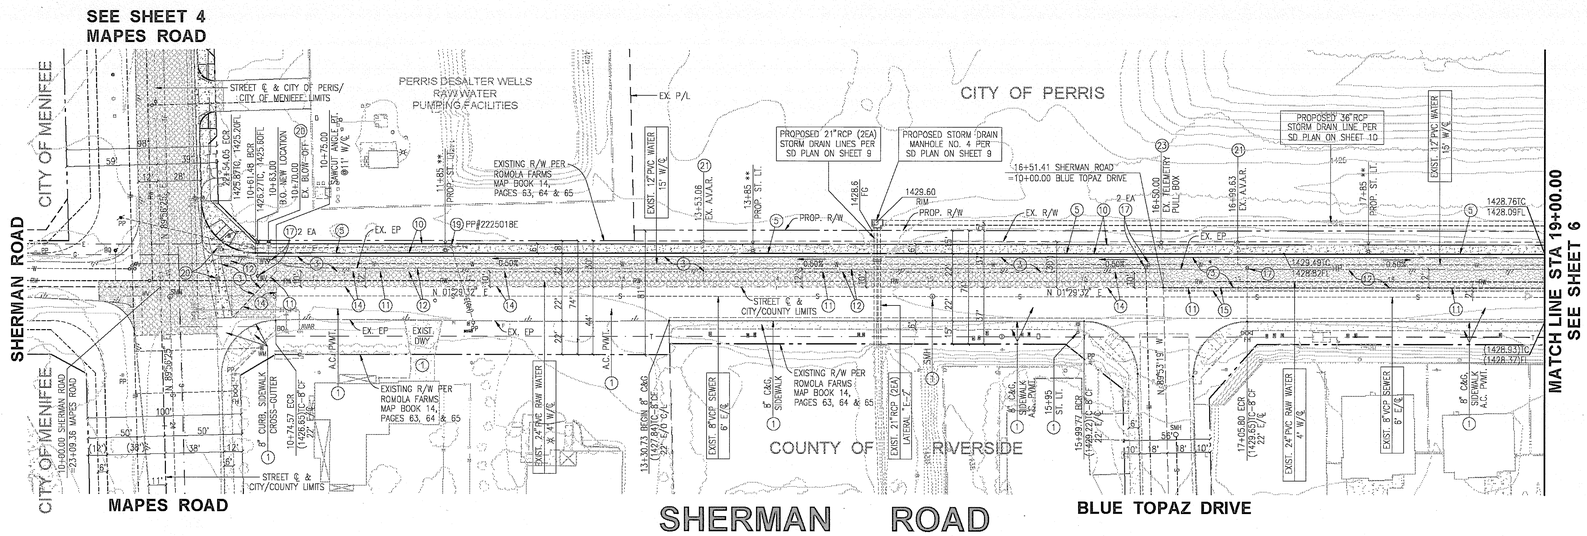

CONSTRUCTION NOTES

1. PROTECT EXISTING ITEM IN PLACE
3. CONSTRUCT 4" A.C. OVER 10" A.B. CLASS 2 (IN SHERMAN ROAD)
5. CONSTRUCT TYPE "A-8" CURB & GUTTER PER RIVERSIDE COUNTY STD. NO. 201
10. CONSTRUCT CONCRETE SIDEWALK (4" THICK) PER RIVERSIDE COUNTY STD. NO. 400 AND 401
11. SAWCUT EXISTING A.C. PAVEMENT (2" MIN.)
12. REMOVE EXISTING A.C. PAVEMENT.
14. GRIND 0.15" AND CONSTRUCT VARIABLE THICKNESS A.C. OVERLAY (0.15" MIN)
15. GRIND 0.15" AND CONSTRUCT 0.15" A.C. OVERLAY
17. ADJUST EXISTING WATER VALVE TO FINISHED GRADE. INSPECTION BY EMWD REQUIRED.
19. EXISTING POWER POLE INCLUDING GUY WIRE AND/OR OVERHANG WIRE TO BE RELOCATED BY OTHERS.
20. EXISTING BLOW-OFF TO BE RELOCATED PER EMWD STD. B-357 BY EMWD AT DEVELOPER'S EXPENSE.
21. EXISTING AV & AR TO BE RELOCATED BEHIND PROPOSED SIDEWALK PER EMWD STD. B-598 BY EMWD AT DEVELOPER'S EXPENSE.
23. EXISTING TELEMETRY PULL BOX TO BE RELOCATED BEHIND PROPOSED SIDEWALK PER EMWD STD. B-533 BY EMWD AT DEVELOPER'S EXPENSE.

NOTE:
** SEE SEPARATE STREET LIGHTING PLAN FOR STREET LIGHT CONSTRUCTION

PAVEMENT LEGEND

3. 4" A.C. OVER 10" A.B.
14. GRIND 0.15" AND CONSTRUCT VARIABLE THICKNESS A.C. OVERLAY (0.15" MIN)
15. GRIND 0.15" AND CONSTRUCT 0.15" A.C. OVERLAY

40 20 0 40 80
SCALE IN FEET
1 inch = 40 ft.

COUNTY PERMIT NOTE:
APPROVAL BY THE COUNTY OF RIVERSIDE TRANSPORTATION DEPARTMENT IS FOR THE AREA WITHIN COUNTY ROAD R/W ONLY

DIGALERT — DIAL TOLL FREE 1-800-227-2600 AT LEAST TWO DAYS BEFORE YOU DIG

DATE	BY	MARK	REVISIONS	APPR.	DATE
				ENGINEER	CITY

SEAL – COUNTY: REGISTERED PROFESSIONAL ENGINEER ALAN D. FRENCH No. CE 45702 Exp. 12-31-10 CIVIL STATE OF CALIFORNIA

COUNTY OF RIVERSIDE
TRANSPORTATION DEPARTMENT
APPROVED BY:
ALAN D. FRENCH, PE — DATE
RECOMMENDED — DATE

CITY OF PERRIS
(CITY RIGHT-OF-WAY ONLY)
APPROVED BY:
CITY ENGINEER — DATE

SEAL – ENGINEER: REGISTERED PROFESSIONAL ENGINEER DAVID LEE BACON No. 40496 Exp. 3-31-11 CIVIL STATE OF CALIFORNIA

PLANS PREPARED UNDER THE SUPERVISION OF:
VALDEN & ASSOCIATES — CIVIL ENGINEERS, LAND SURVEYORS, PLANNERS
2552 WHITE ROAD, SUITE B, IRVINE, CA 92614
(949) 660-0110 FAX: 660-0418
DAVID L. BACON P.E. 40496 — DATE

BENCHMARK — ELEV. 1412.409 FT.
RIVERSIDE COUNTY BENCHMARK: 600-33-6B. STANDARD BRASS DISK ON CONCRETE POST 1.3 MILES SOUTHEAST ALONG THE ATCHISON, TOPEKA AND SANTA FE RAILWAY FROM THE STATION IN PERRIS, 125 FT. NORTH OF CASE ROAD, 56 FT. NORTH OF THE MOST NORTHERLY RAIL OF THE TRACK, 5 FT. WEST OF POWER POLE #74580, 2 FT. LOWER THAN THE RAILWAY, 2 FT. EAST OF A MARKER POST, SET A BRASS DISK IN THE TOP OF A CONCRETE POST.

SCALE: AS SHOWN — DATE: 11/04/09

COUNTY OF RIVERSIDE: MS 4216 IP 090020 W.O. ZEDA0037

CITY OF PERRIS

STREET IMPROVEMENT PLANS
SHERMAN ROAD
STA 10+00.00 TO STA 19+00.00

CITY FILE NO. P8-1099

SHEET 5 OF 16 SHEETS