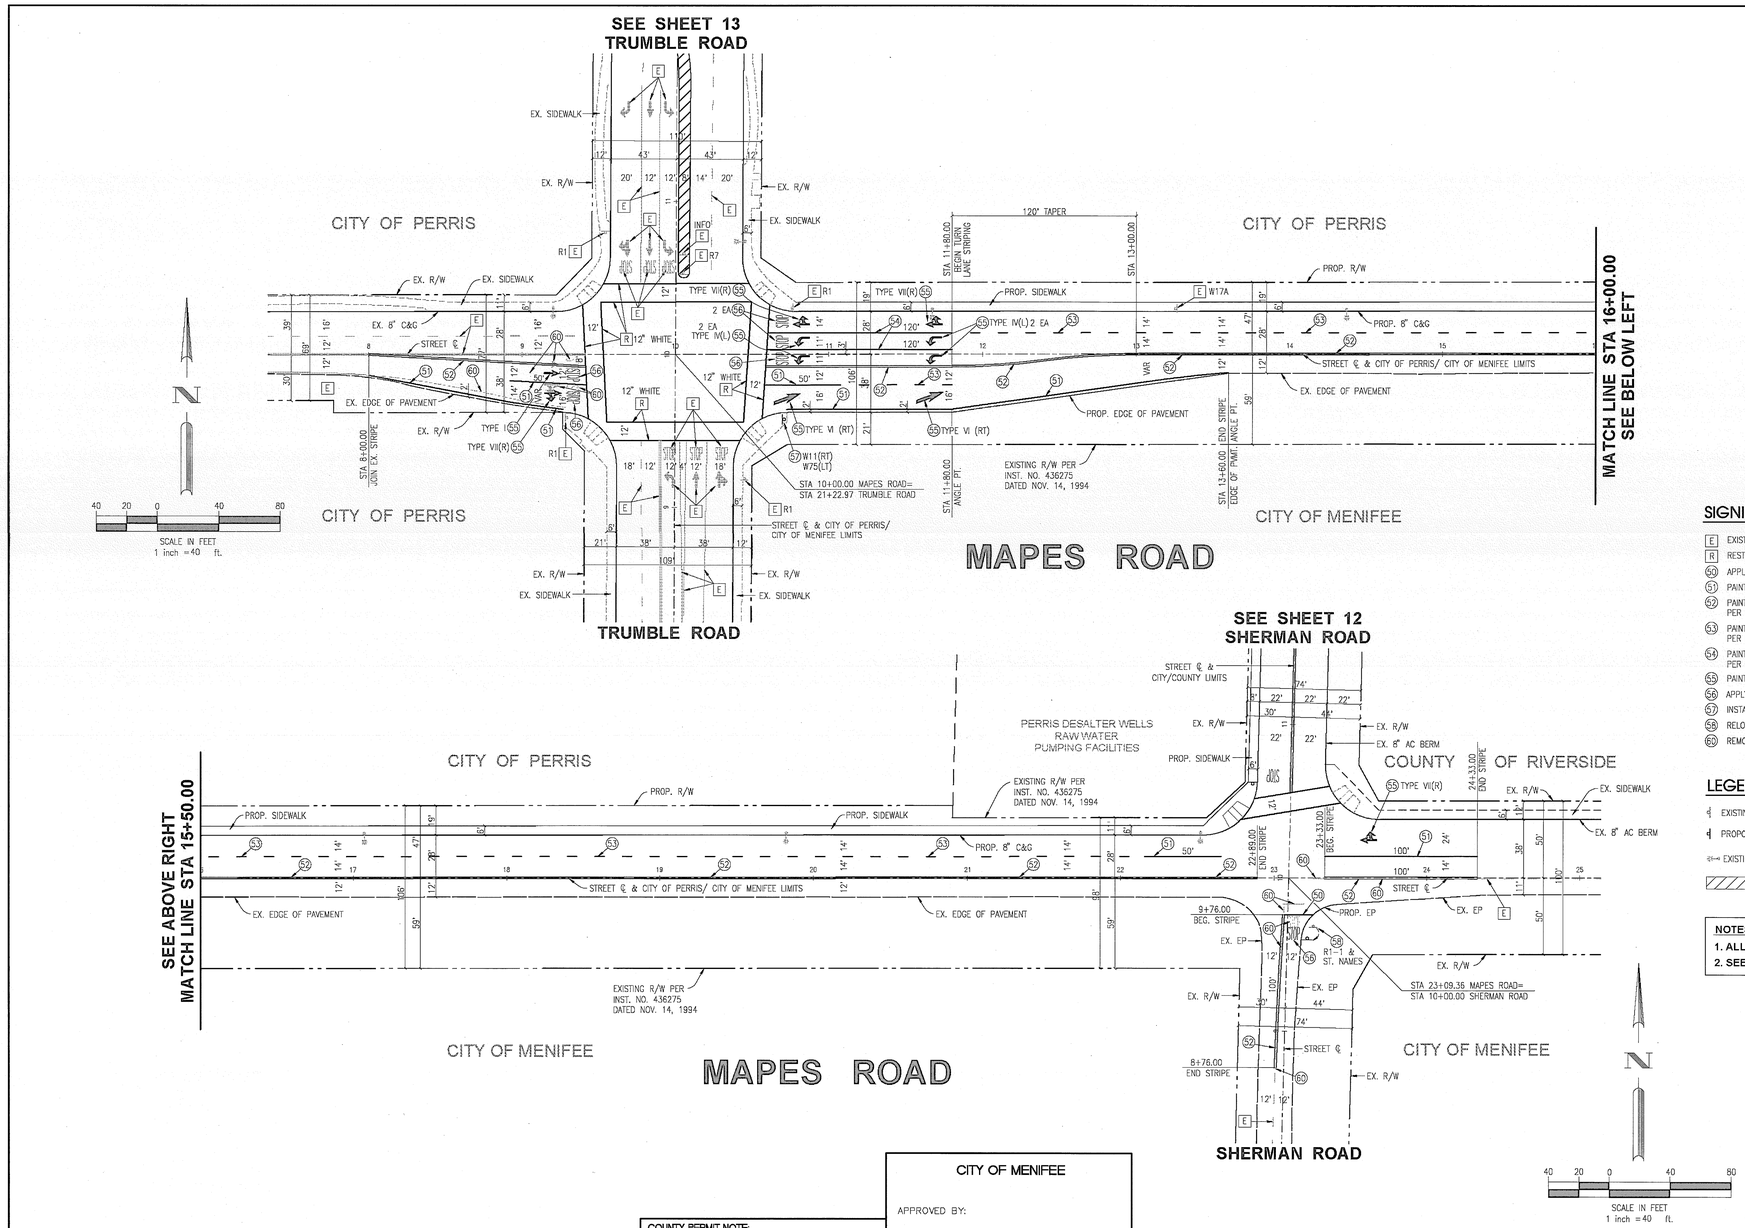

SIGNING AND STRIPING CONSTRUCTION NOTES

- [E] EXISTING TO REMAIN UNLESS OTHERWISE NOTED
- [R] RESTRIPE EXISTING LINE AS NOTED ON PLAN
- (50) APPLY THERMOPLASTIC 12" SOLID WHITE CROSSWALK LINE
- (51) PAINT 4" WHITE SOLID STRIPE
- (52) PAINT 4" DOUBLE YELLOW STRIPE WITH RAISED PAVEMENT MARKERS PER DETAIL 22 OF CALTRANS STANDARD PLAN A30A
- (53) PAINT 4" WHITE DASHED STRIPE WITH RAISED PAVEMENT MARKERS PER DETAIL 9 OF CALTRANS STANDARD PLAN A20A
- (54) PAINT 8" SOLID WHITE STRIPE WITH RAISED PAVEMENT MARKERS PER DETAIL 38 OF CALTRANS STANDARD PLAN A20D
- (55) PAINT PAVEMENT MARKINGS AS SHOWN, PER CALTRANS STANDARD PLAN A24A
- (56) APPLY THERMOPLASTIC "STOP" LEGEND PER CALTRANS STANDARD PLAN A24D
- (57) INSTALL TRAFFIC SIGN AS NOTED ON PLAN
- (58) RELOCATE EXISTING TRAFFIC SIGN AS NOTED ON PLAN
- (60) REMOVE CONFLICTING STRIPING

LEGEND

- EXISTING SIGN
- PROPOSED SIGN
- EXISTING STREET LIGHT
- EXISTING RAISED MEDIAN

NOTES:

1. ALL SIGNING AND STRIPING TO BE DONE BY THE CONTRACTOR.
2. SEE SHEET 1 FOR SIGNING AND STRIPING GENERAL NOTES.

CITY OF MENIFEE

APPROVED BY:

CITY ENGINEER DATE

COUNTY PERMIT NOTE:

APPROVAL BY THE COUNTY OF RIVERSIDE TRANSPORTATION DEPARTMENT IS FOR THE AREA WITHIN COUNTY ROAD R/W ONLY

DIGALERT
DIAL TOLL FREE
1-800-227-2600
AT LEAST TWO DAYS BEFORE YOU DIG

DATE	BY	MARK	REVISIONS	APPR.	DATE

ENGINEER CITY

SEAL – COUNTY

COUNTY OF RIVERSIDE
TRANSPORTATION DEPARTMENT
APPROVED BY:

ALAN D. FRENCH, PE DATE

RECOMMENDED DATE

CITY OF PERRIS
(CITY RIGHT-OF-WAY ONLY)

APPROVED BY:

CITY ENGINEER DATE

SEAL – ENGINEER

PLANS PREPARED UNDER THE SUPERVISION OF:

WALDEN & ASSOCIATES
CIVIL ENGINEERS
LAND SURVEYORS
PLANNERS
2552 WHITE ROAD, SUITE B, IRVINE, CA 92614
(949) 660-0110 FAX: 660-0410

DAVID L. BACON P.E. 40496 DATE

BENCHMARK ELEV. 1412.409 FT.

RIVERSIDE COUNTY BENCHMARK: 500-33-68. STANDARD BRASS DISK ON CONCRETE POST 1.3 MILES SOUTHEAST ALONG THE ATCHISON, TOPEKA AND SANTA FE RAILWAY FROM THE STATION IN PERRIS, 125 FT. NORTH OF CASE ROAD, 56 FT. NORTH OF THE MOST NORTHERLY RAIL OF THE TRACK, 5 FT. WEST OF POWER POLE #74680, 2 FT. LOWER THAN THE RAILWAY, 2 FT. EAST OF A MARKER POST, SET A BRASS DISK IN THE TOP OF A CONCRETE POST.

SCALE: AS SHOWN DATE: 11/04/09

COUNTY OF RIVERSIDE: MS 4216 IP 090020 W.O. ZEDA0037

CITY OF PERRIS

CITY FILE NO. P8-1099

SIGNING AND STRIPING PLAN
MAPES ROAD
FROM TRUMBLE RD. TO SHERMAN RD.

SHEET 11 OF 16 SHEETS