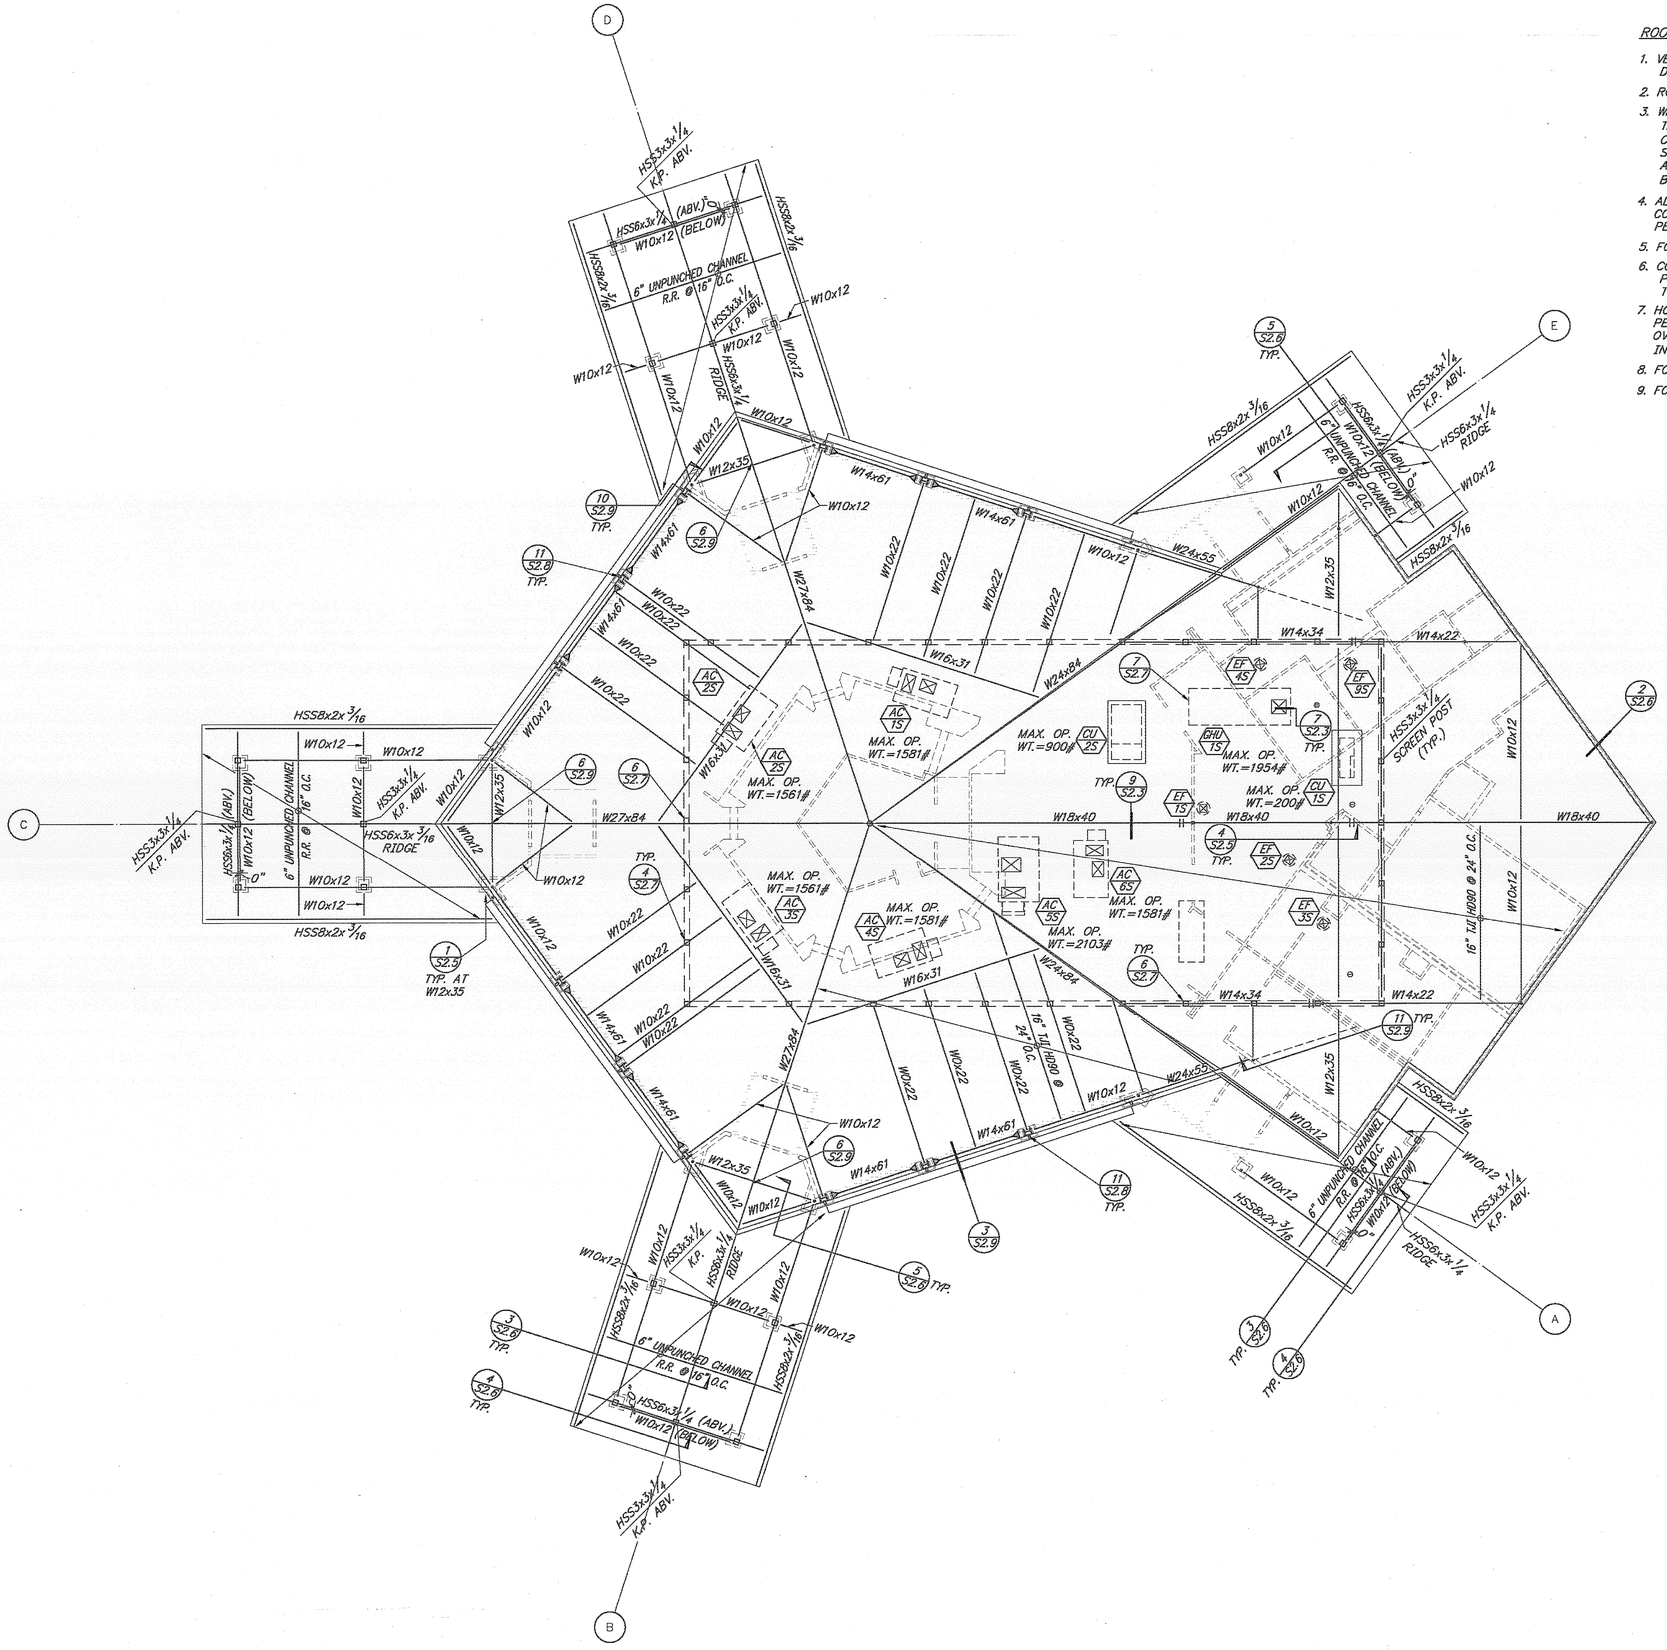


ROOF NOTES:

1. VERIFY ALL DIMENSIONS AND ELEVATIONS WITH ARCHITECTURAL DRAWINGS.
2. ROOF SHEATHING SEE DETAIL 1/S2.7
3. WHERE A SHEAR PANEL IS SHOWN AS PORTION OF A WALL, THE REMAINDER OF THE WALL (INCLUDING ABOVE AND BELOW OPENINGS, PARAPETS, ETC.) SHALL BE SHEATHED WITH THE SAME SHEATHING AND NAILING SCHEDULE ALONG THE ENTIRE WALL. IN ADDITION, CORNERS OF ALL OPENINGS IN SHEAR WALL SHALL BE STRAPPED PER DETAIL 11/S2.6
4. ALL ROOF SHEATHING AND SHEAR TRANSFER NAILS SHALL BE COMMON WIRE NAILS. SINKER AND BOX NAILS ARE NOT PERMITTED.
5. FOR WALL FRAMING SEE DETAILS 2/S2.5, 1/2.4 AND 5/S2.4
6. CONTRACTOR TO NOTIFY THE STRUCTURAL ENGINEER WHEN PLUMBING LINES OR MECHANICAL DUCTS INTERRUPT DOUBLE TOP PLATES.
7. HOLES AND NOTCHES IN FRAMING MEMBERS ARE ONLY PERMITTED PER UNIFORM BUILDING CODE ANY OVERSIZED HOLE OR NOTCH IN A MEMBER WILL RESULT IN REPLACING THAT MEMBER AT CONTRACTOR'S EXPENSE.
8. FOR HEADER SIZE SEE DETAIL 2/S2.5 U.N.O.
9. FOR STUD SIZE SEE ARCH'L.

STADIUM CLUB - ROOF FRAMING PLAN

1/8" | 1


MIG
MOORE IACOFANO GOLTSMAN, INC.
501 N. HARBOR BLVD. FULLERTON, CA 92831
TEL 714/871-3533 FAX 714/871-1169
www.migcorp.com

PITASSI ARCHITECTS, INC.
8439 White Oak Ave., Suite 105
Rancho Cucamonga, Ca 91730
Tel. 909-980-1361 ▪ Fax. 909-944-5814
e-mail. pjpaia@pitassiarchitects.com

CONSULTANT:
TMAD TAYLOR & GAINES
▪ STRUCTURAL ▪ MECHANICAL ▪ ELECTRICAL ▪ CIVIL
800 North Ferrari Lane, Suite 100
Ontario, California 91764
Phone: 909.477.6915 Fax: 909.477.6919
www.tmadtg.com Project No. 4008.056.00


# PERRIS VALLEY Big League Dreams

2155 Trumble Road
Perris, California 92570

SHEET TITLE

100% CONSTRUCTION DOCUMENT

| DATE | REVISIONS |
|---|---|
| | |

STAMP

REGISTERED PROFESSIONAL ENGINEER TONY C. TSANG No. S2992 Exp. 06/30/2010 STRUCTURAL STATE OF CALIFORNIA

| CHECKED BY | DATE |
|---|---|
| SY | . |
| DATE 01-07-10 | FILE NAME |
| DRAWN BY DG | SHEET |
| JOB NO. 05208.00 | S-2.2 |
| SCALE NOTED | OF SHEETS |