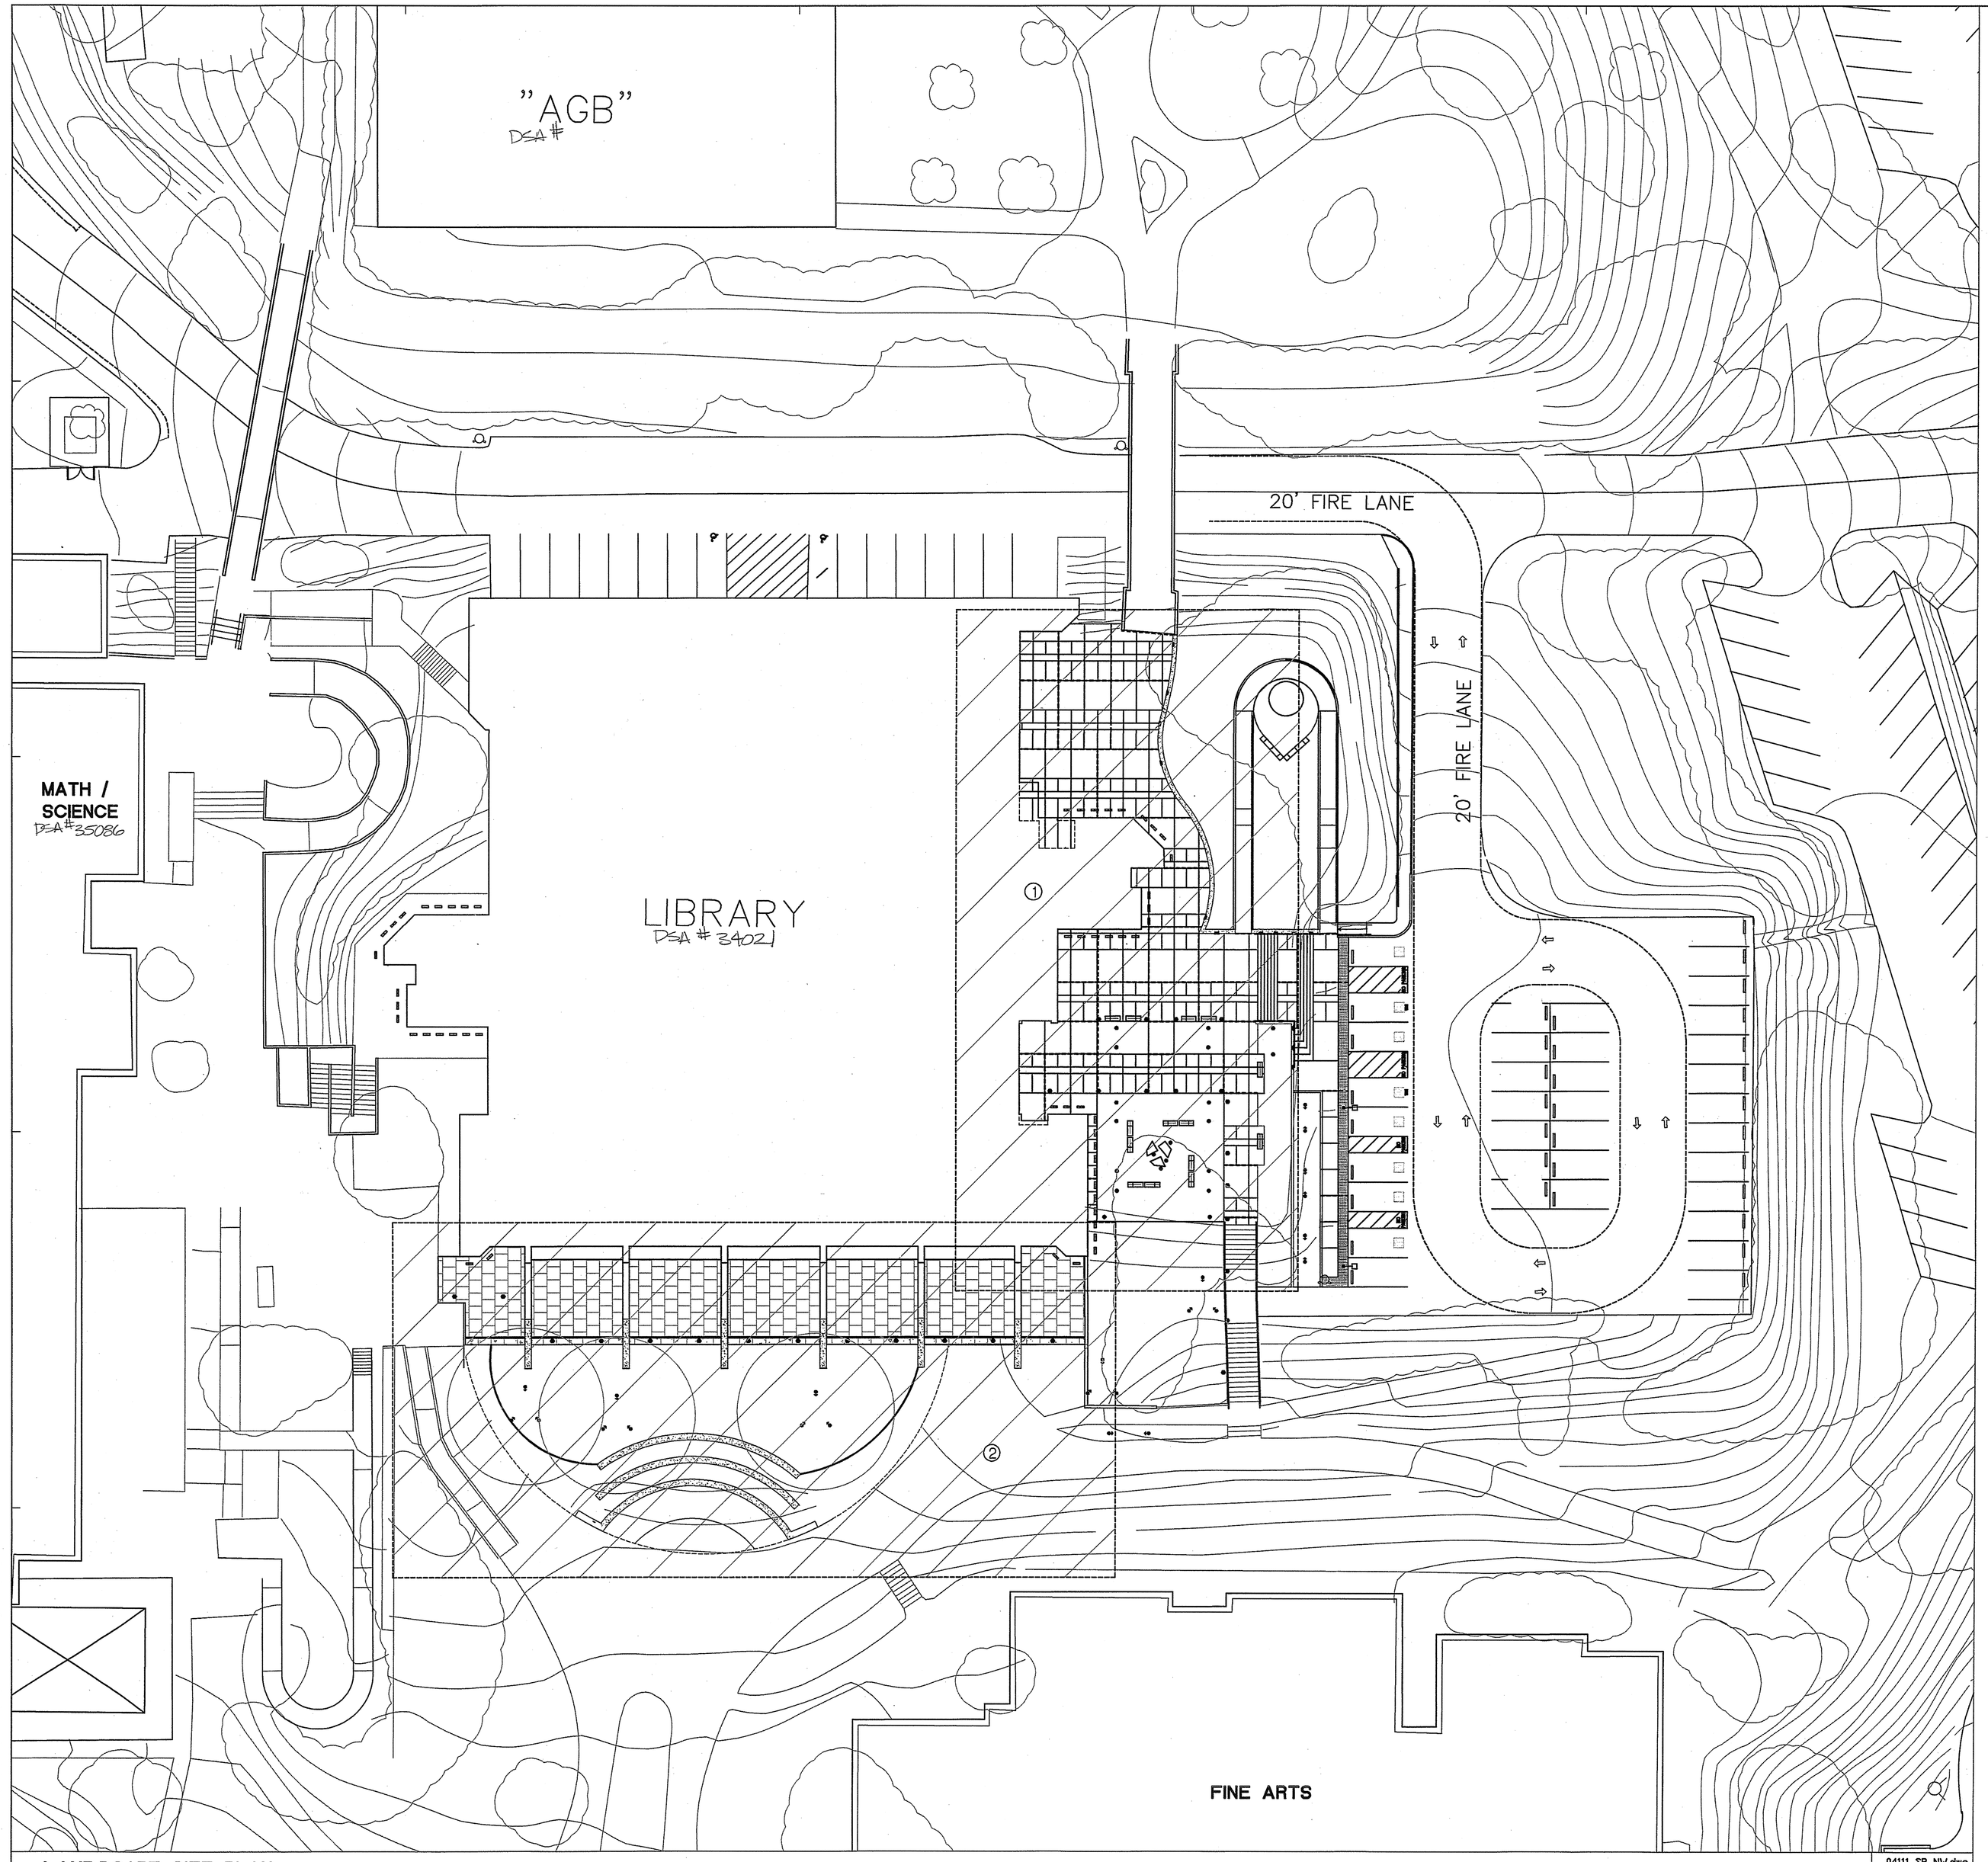

GENERAL NOTES

1. FOR ENTRY ENLARGEMENT AREA SEE SHEET L-1.02
2. FOR ENTRY ENLARGEMENT AREA SEE SHEET L-1.03

LANDSCAPE SITE PLAN

04111_SP_NV.dwg
SCALE: 1"=20'-0"

T:\ds-saddleback\fhsp\cds\sheets\fhsp-abc-L101.dwg 03/31/2008

SADDLEBACK COLLEGE

gkxworks
2355 Main Street Suite 220
Irvine | CA 92614
949 250 1500
949 955 2708 fax

Architect Seal

LICENSED ARCHITECT
MATTHEW S. GREINER
C-27127
RENEWAL DATE 10-31-08
STATE OF CALIFORNIA

Consultant and Seal

FONG HART SCHNEIDER + PARTNERS
Landscape Architecture . Planning . Urban Design
930 W. 16th Street, A2
Costa Mesa, California
92627-4337
Tel: 949 645 9444
Fax: 949 645 1005

REGISTERED LANDSCAPE ARCHITECT
DAVID E. SCHNEIDER
No. 3367
REN. 3-31-07
STATE OF CALIFORNIA

Agency Approval

IDENTIFICATION STAMP
DIV. OF THE STATE ARCHITECT
APPL. # 04-109129
AC. NV FLS. EN SS TB
DATE MAY 07 2008

No.	Date	Revision/Issue
	11/01/07	DSA Submittal #1

Project Name

JAMES B. UTT MEMORIAL LEARNING RESOURCE CENTER RENOVATION

28000 Marguerite Parkway
Mission Viejo, California 92692

Checked By | Drawn By

Sheet Title

LANDSCAPE SITE PLAN

L-1.01

Project Number: 04-111
Scale: PER PLAN

© 2008 gkxworks, All Rights Reserved
NO PART OF THE CONTENTS OF THIS DOCUMENT MAY BE REPRODUCED OR TRANSMITTED IN ANY FORM OR BY ANY MEANS WITHOUT THE WRITTEN PERMISSION OF GKXWORKS.

DR31777-51697 P1 S2 - R C CONSTRUCTION SERVICES - PG 008 OF 235 (P1 S2) 1 SET.TIF - 2/3/2010 - 15:34