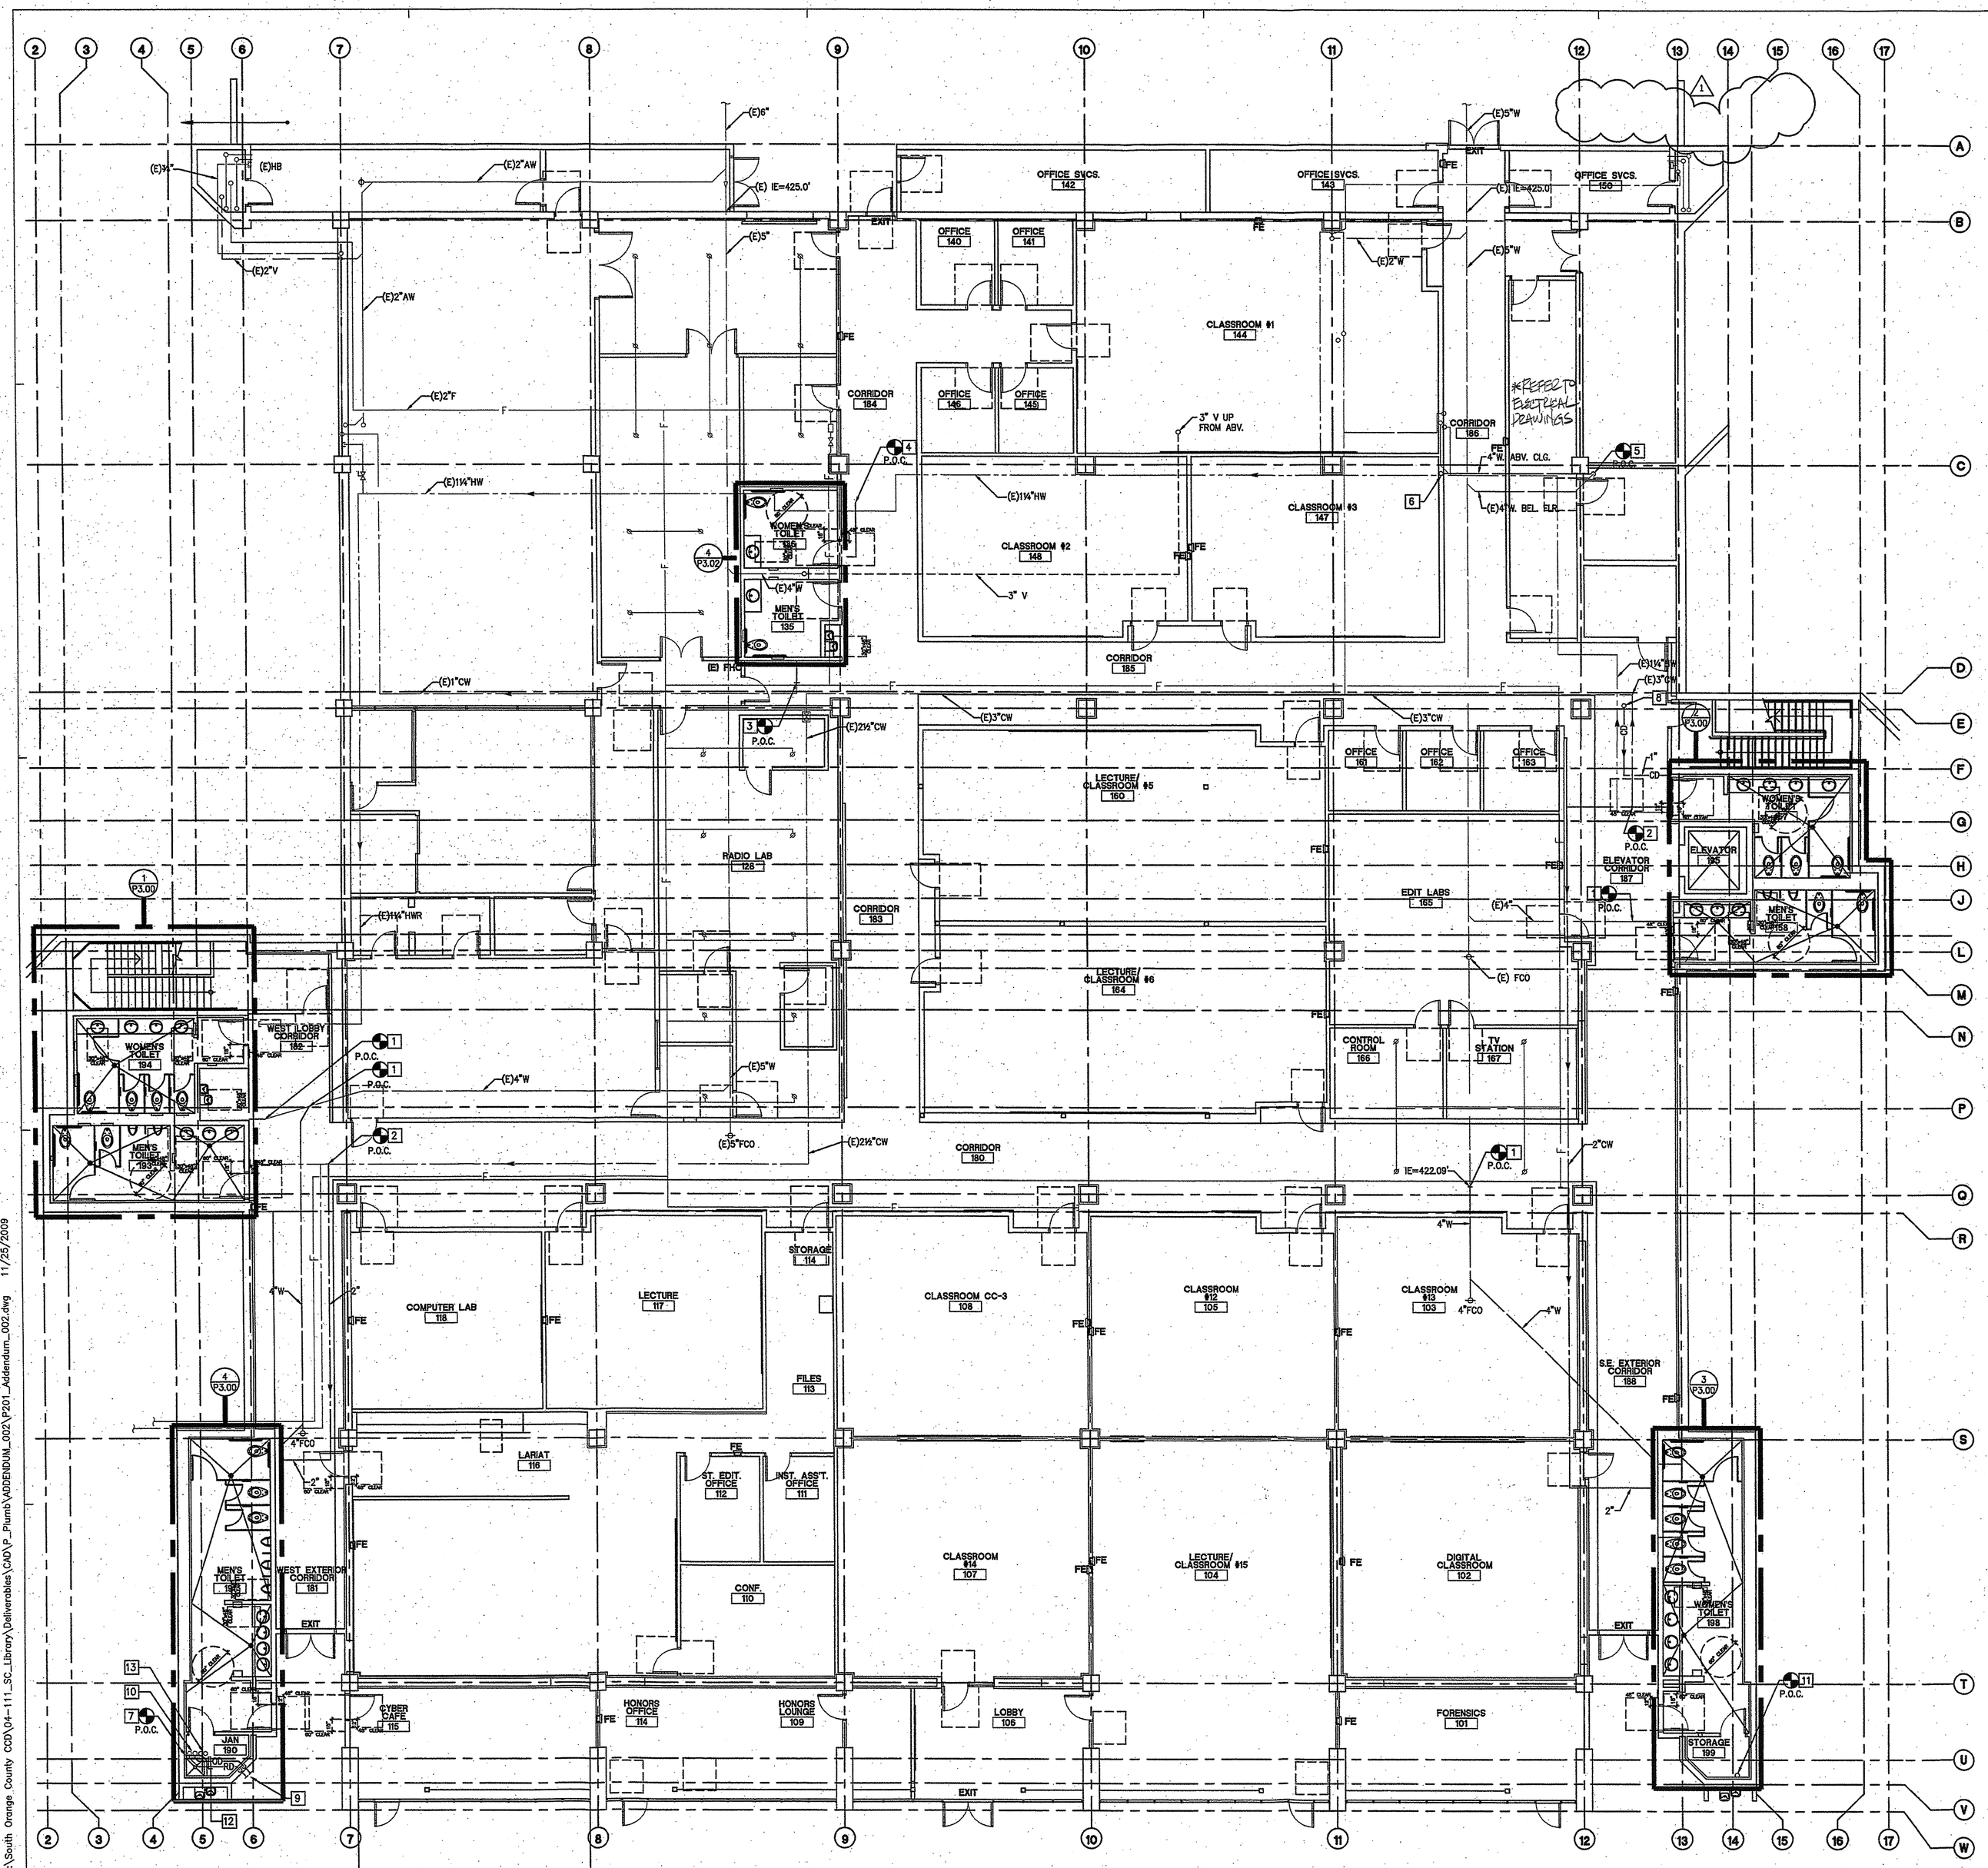

RENOVATION GENERAL NOTES

1. REFER TO SHEET P0.01 FOR GENERAL NOTES.

RENOVATION KEYNOTES

1. CONNECT NEW 4" WASTE TO EXISTING 4" WASTE.
2. CONNECT NEW 2" COLD WATER TO EXISTING 2½" COLD WATER.
3. CONNECT NEW 1½" COLD WATER TO EXISTING _" COLD WATER.
4. CONNECT NEW ¾" HOT WATER TO EXISTING ¾" HOT WATER.
5. 4" WASTE UP FROM BELOW TO ABOVE CEILING.
6. 4" WASTE UP TO THIRD FLOOR.
7. CONNECT NEW ROOF DRAIN AND OVERFLOW DRAIN TO EXISTING ROOF DRAIN AND OVERFLOW DRAIN.
8. 1" CONDENSATE DRAIN UP FROM ABOVE.
9. SPILL ROOF DRAIN AND OVERFLOW DRAIN 6" ABOVE FINISH GRADE.
10. EXISTING TO REMAIN 5" RD & OD STACKS P.O.C. SHALL BE MADE AT BOTTOM OF EXISTING STACKS.
11. NEW 2" GAS UP TO ABOVE.
12. OFFSET ROOF DRAIN AND OVERFLOW DRAIN ABOVE CEILING.
13. ¾" HOT WATER AND HOT WATER RETURN DOWN FROM ABOVE.
14. P.O.C. 4" FIRE SPRINKLER SUPPLY PIPING TO BASE OF FIRE FIRE SPRINKLER RISER. REFER TO DETAIL 2, SHEET P5.1.
15. 4" AUTOMATIC SPRINKLER UP FROM BELOW.

SADDLEBACK COLLEGE

gkkworks
2355 Main Street Suite 220
Irvine | CA 92614
949 250 1500
949 955 2708 fax

Architect Seal

Consultant and Seal

REGISTERED PROFESSIONAL ENGINEER PAUL D. FUNDAMENT No. 24311 Exp. 9-30-10 MECHANICAL ENGINEER

Fundament & Associates Inc. Engineering Consultants
26 Executive Park, Suite 100, Irvine CA 92614 (949) 251-1131

Agency Approval

No.	Date	Revision/Issue
1	8/24/09	ADDENDUM #2

Project Name

JAMES B. UTT MEMORIAL LEARNING RESOURCE CENTER RENOVATION

28000 Marguerite Parkway
Mission Viejo, California 92692

Checked By	Drawn By
EM	AD

Sheet Title

PLUMBING FIRST FLOOR (BASEMENT) RENOVATION PLAN

Sheet Number

P2.01

Project Number	Scale
04-111	1/8"=1'-0"

© 2009 gkkworks, All Rights Reserved.
NO PART OF THE CONTENTS OF THIS DOCUMENT MAY BE REPRODUCED OR TRANSMITTED IN ANY FORM OR BY ANY MEANS WITHOUT THE WRITTEN PERMISSION OF GKKWORKS.

K:\South Orange County CCD\04-111_SC_Library\Deliverables\CAD\P_Plumb\ADDENDUM_002\P201_Addendum_002.dwg 11/25/2009

OR53177-51697 P1 S2 - R C CONSTRUCTION SERVICES - PG 186 OF 235 (P1 S2) 1 SET.TIF - 2/3/2010 - 15:34