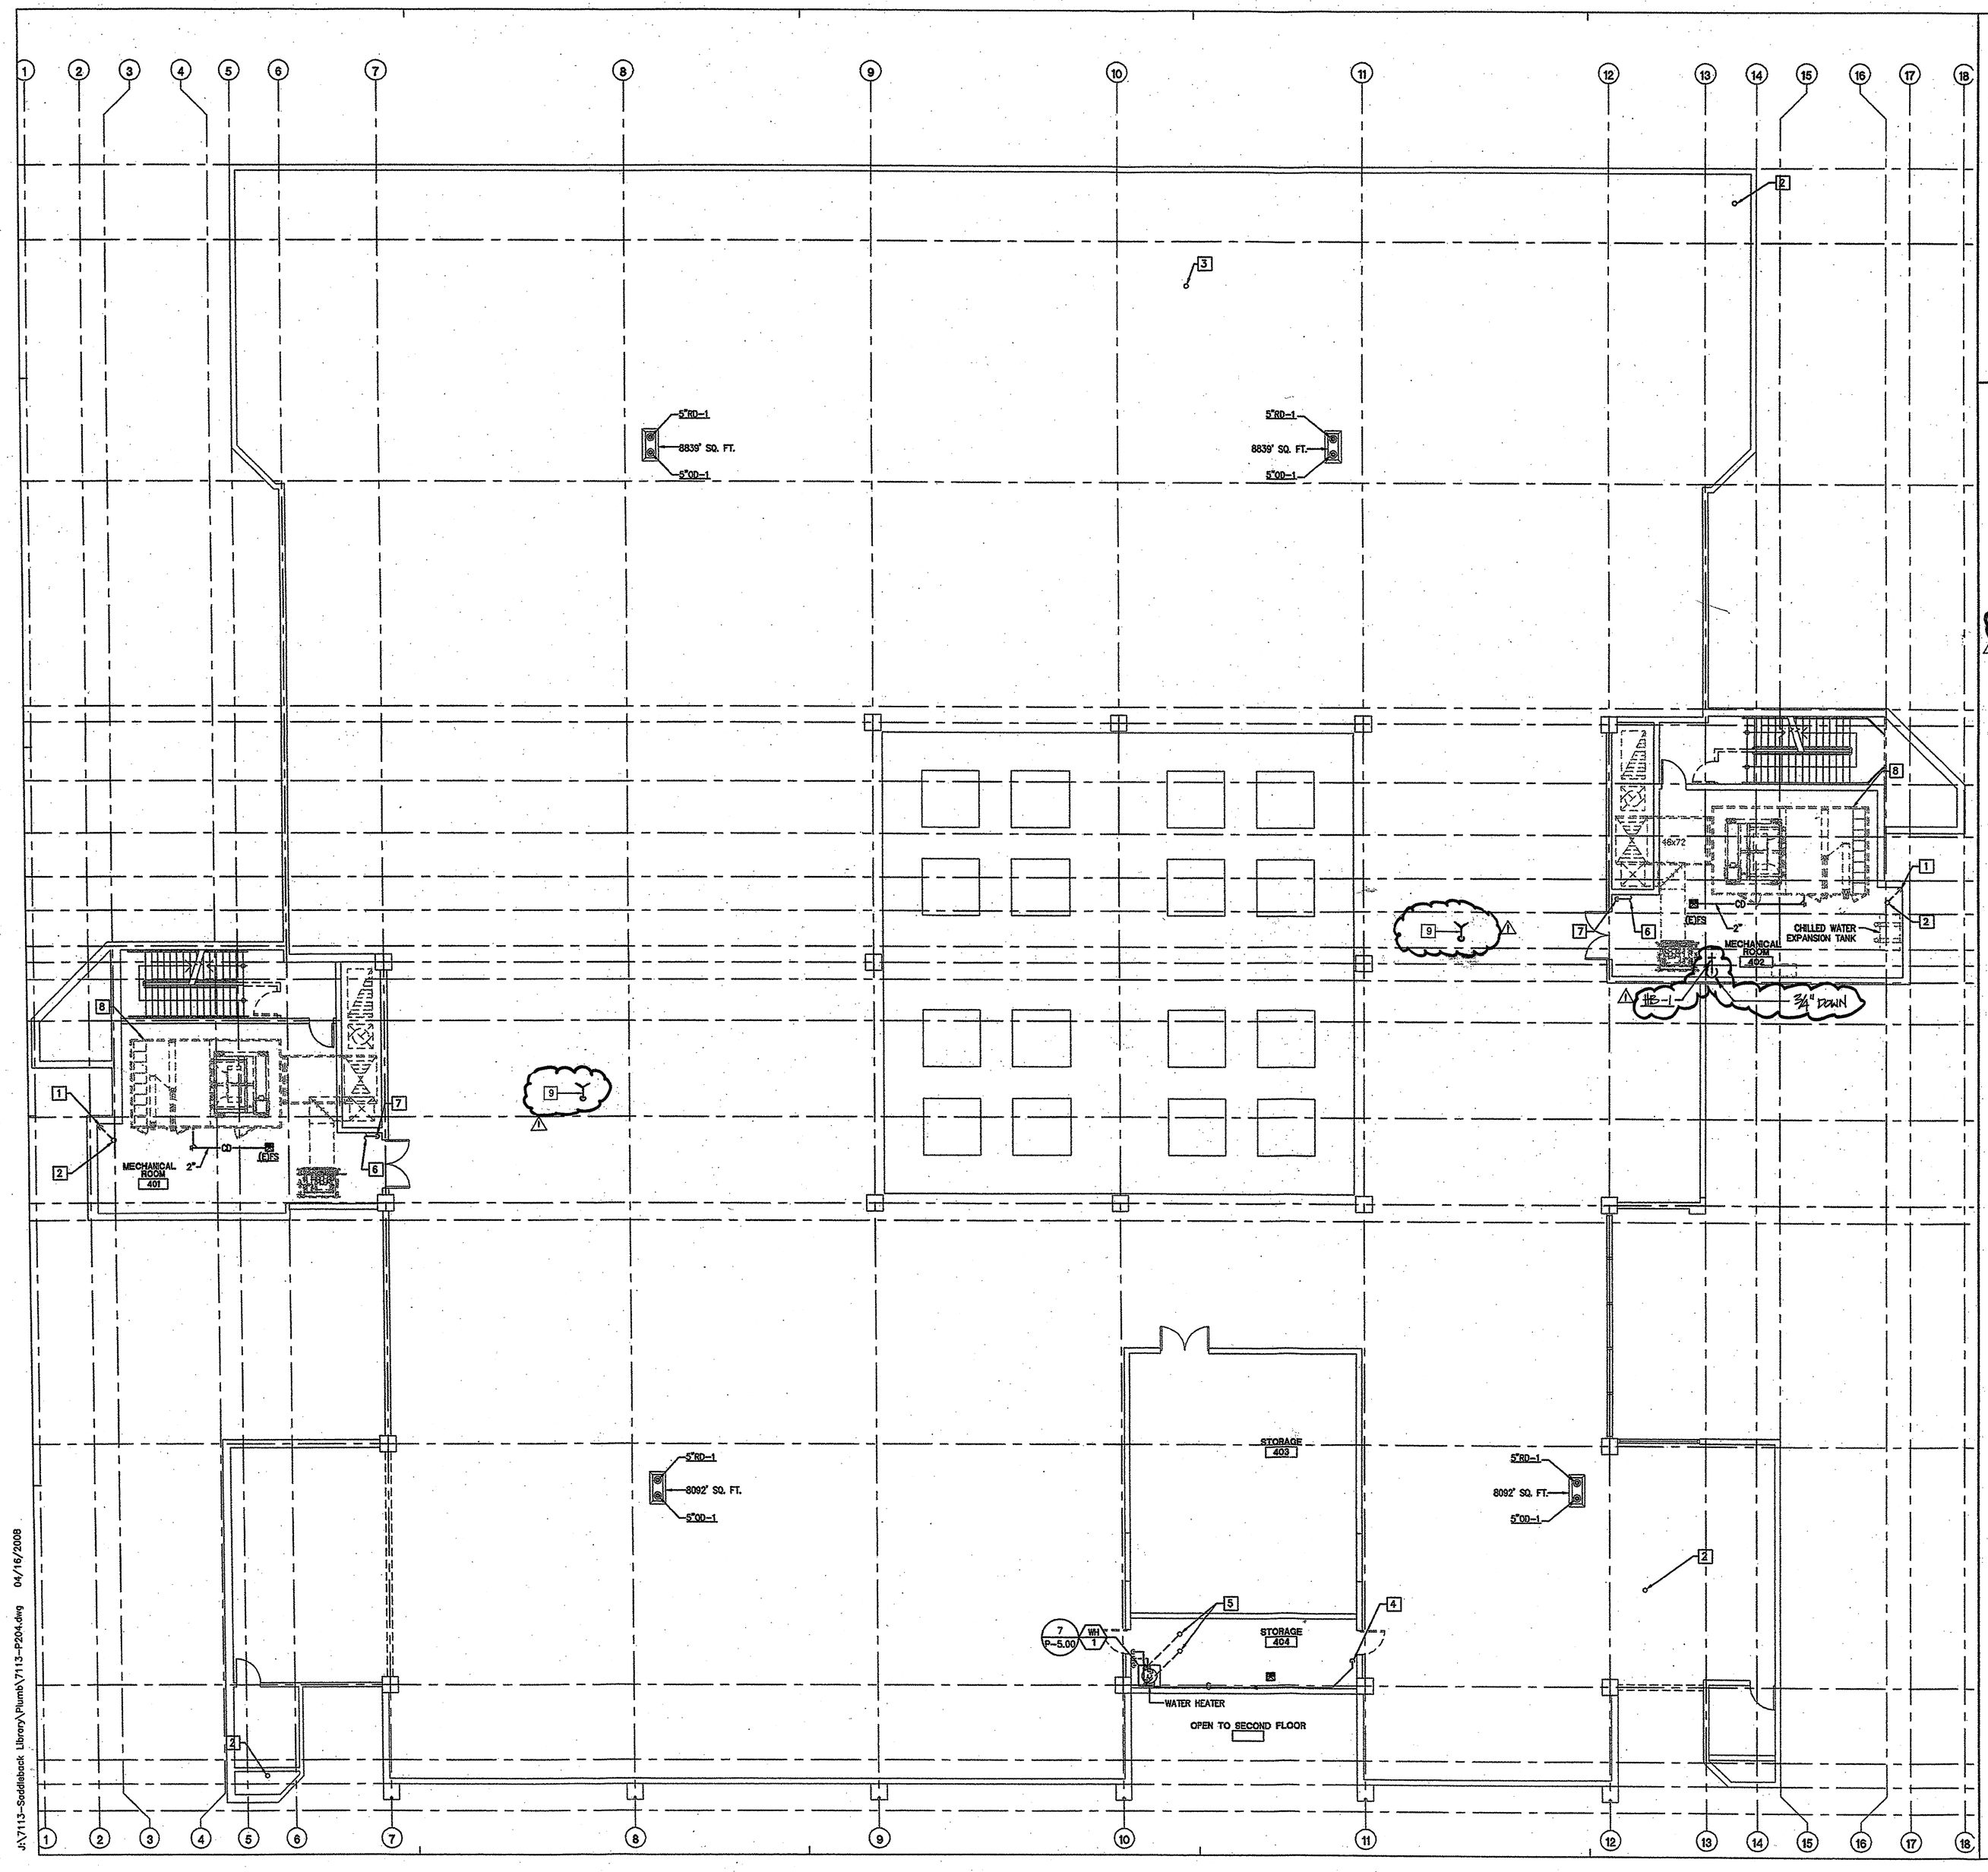

RENOVATION GENERAL NOTES

1. ROOF DRAINS AND OVERFLOW DRAINS ARE SIZED ON 2" RAIN-FALL PER HOUR.
2. REFER TO SHEET P0.01 FOR GENERAL NOTES.

RENOVATION KEYNOTES

1. 4" VENT UP FROM BELOW TO UNDERSIDE OF STRUCTURE.
2. 4" VENT THROUGH ROOF.
3. 3" VENT THROUGH ROOF.
4. 2" GAS PIPING UP FROM BELOW.
5. 3" PVC AIR INLET AND 3" PVC EXHAUST UP THROUGH ROOF.
6. PROVIDE CONTINUATION OF AUTOMATIC SPRINKLER SYSTEM BY DESIGN BUILD FIRE SPRINKLER CONTRACTOR.
7. 3" FIRE SPRINKLER PIPING UP FROM BELOW TO SERVE MECHANICAL ROOM.
8. MECHANICAL EQUIPMENT SHOWN FOR REFERENCE ONLY. REFER TO MECHANICAL PLANS FOR ADDITIONAL INFORMATION.
9. PROVIDE ROOF HOSE VALVE WITH HOSE CONNECTION. CONNECT TO NEW FIRE SPRINKLER SYSTEM BELOW ROOF LEVEL. CONTRACTOR SHALL FOLLOW NFPA 13 REQUIREMENTS FOR HOSE VALVE INSTALLATION.

SADDLEBACK COLLEGE

gkkworks
2355 Main Street Suite 220
Irvine | CA 92614
949 250 1500
949 955 2708 fax

Architect Seal

Consultant and Seal

REGISTERED PROFESSIONAL ENGINEER
DAVID TIMOTHY FUNDAMENT
No. M 24877
MECHANICAL
STATE OF CALIFORNIA

Fundament & Associates Inc.
Engineering Consultants
20 Executive Park, Suite 100, Irvine CA 92614 (949) 251-1131

Agency Approval

IDENTIFICATION STAMP
DIV. OF THE STATE ARCHITECT
APPL. # 04-109129
AC_____ FLS_____ SS_____
DATE_____

No.	Date	Revision/Issue
1	8-24-09	ADDENDUM #2

Project Name

JAMES B. UTT MEMORIAL LEARNING RESOURCE CENTER RENOVATION
28000 Marguerite Parkway
Mission Viejo, California 92692

Checked By | Drawn By

Sheet Title

PLUMBING ROOF RENOVATION PLAN

Sheet Number

P2.04

Project Number: 04-111
Scale: 1/8"=1'-0"

©2008 gkkworks, All Rights Reserved
NO PART OF THE CONTENTS OF THIS DOCUMENT MAY BE REPRODUCED OR TRANSMITTED IN ANY FORM OR BY ANY MEANS WITHOUT THE WRITTEN PERMISSION OF GKKWORKS.

J:\7113-Saddleback Library\Plumb\7113-P204.dwg 04/16/2008

R53177-51697 P1 S2 - R C CONSTRUCTION SERVICES - PG 189 OF 235 (P1 S2) 1 SET.TIF - 2/3/2010 - 15:34