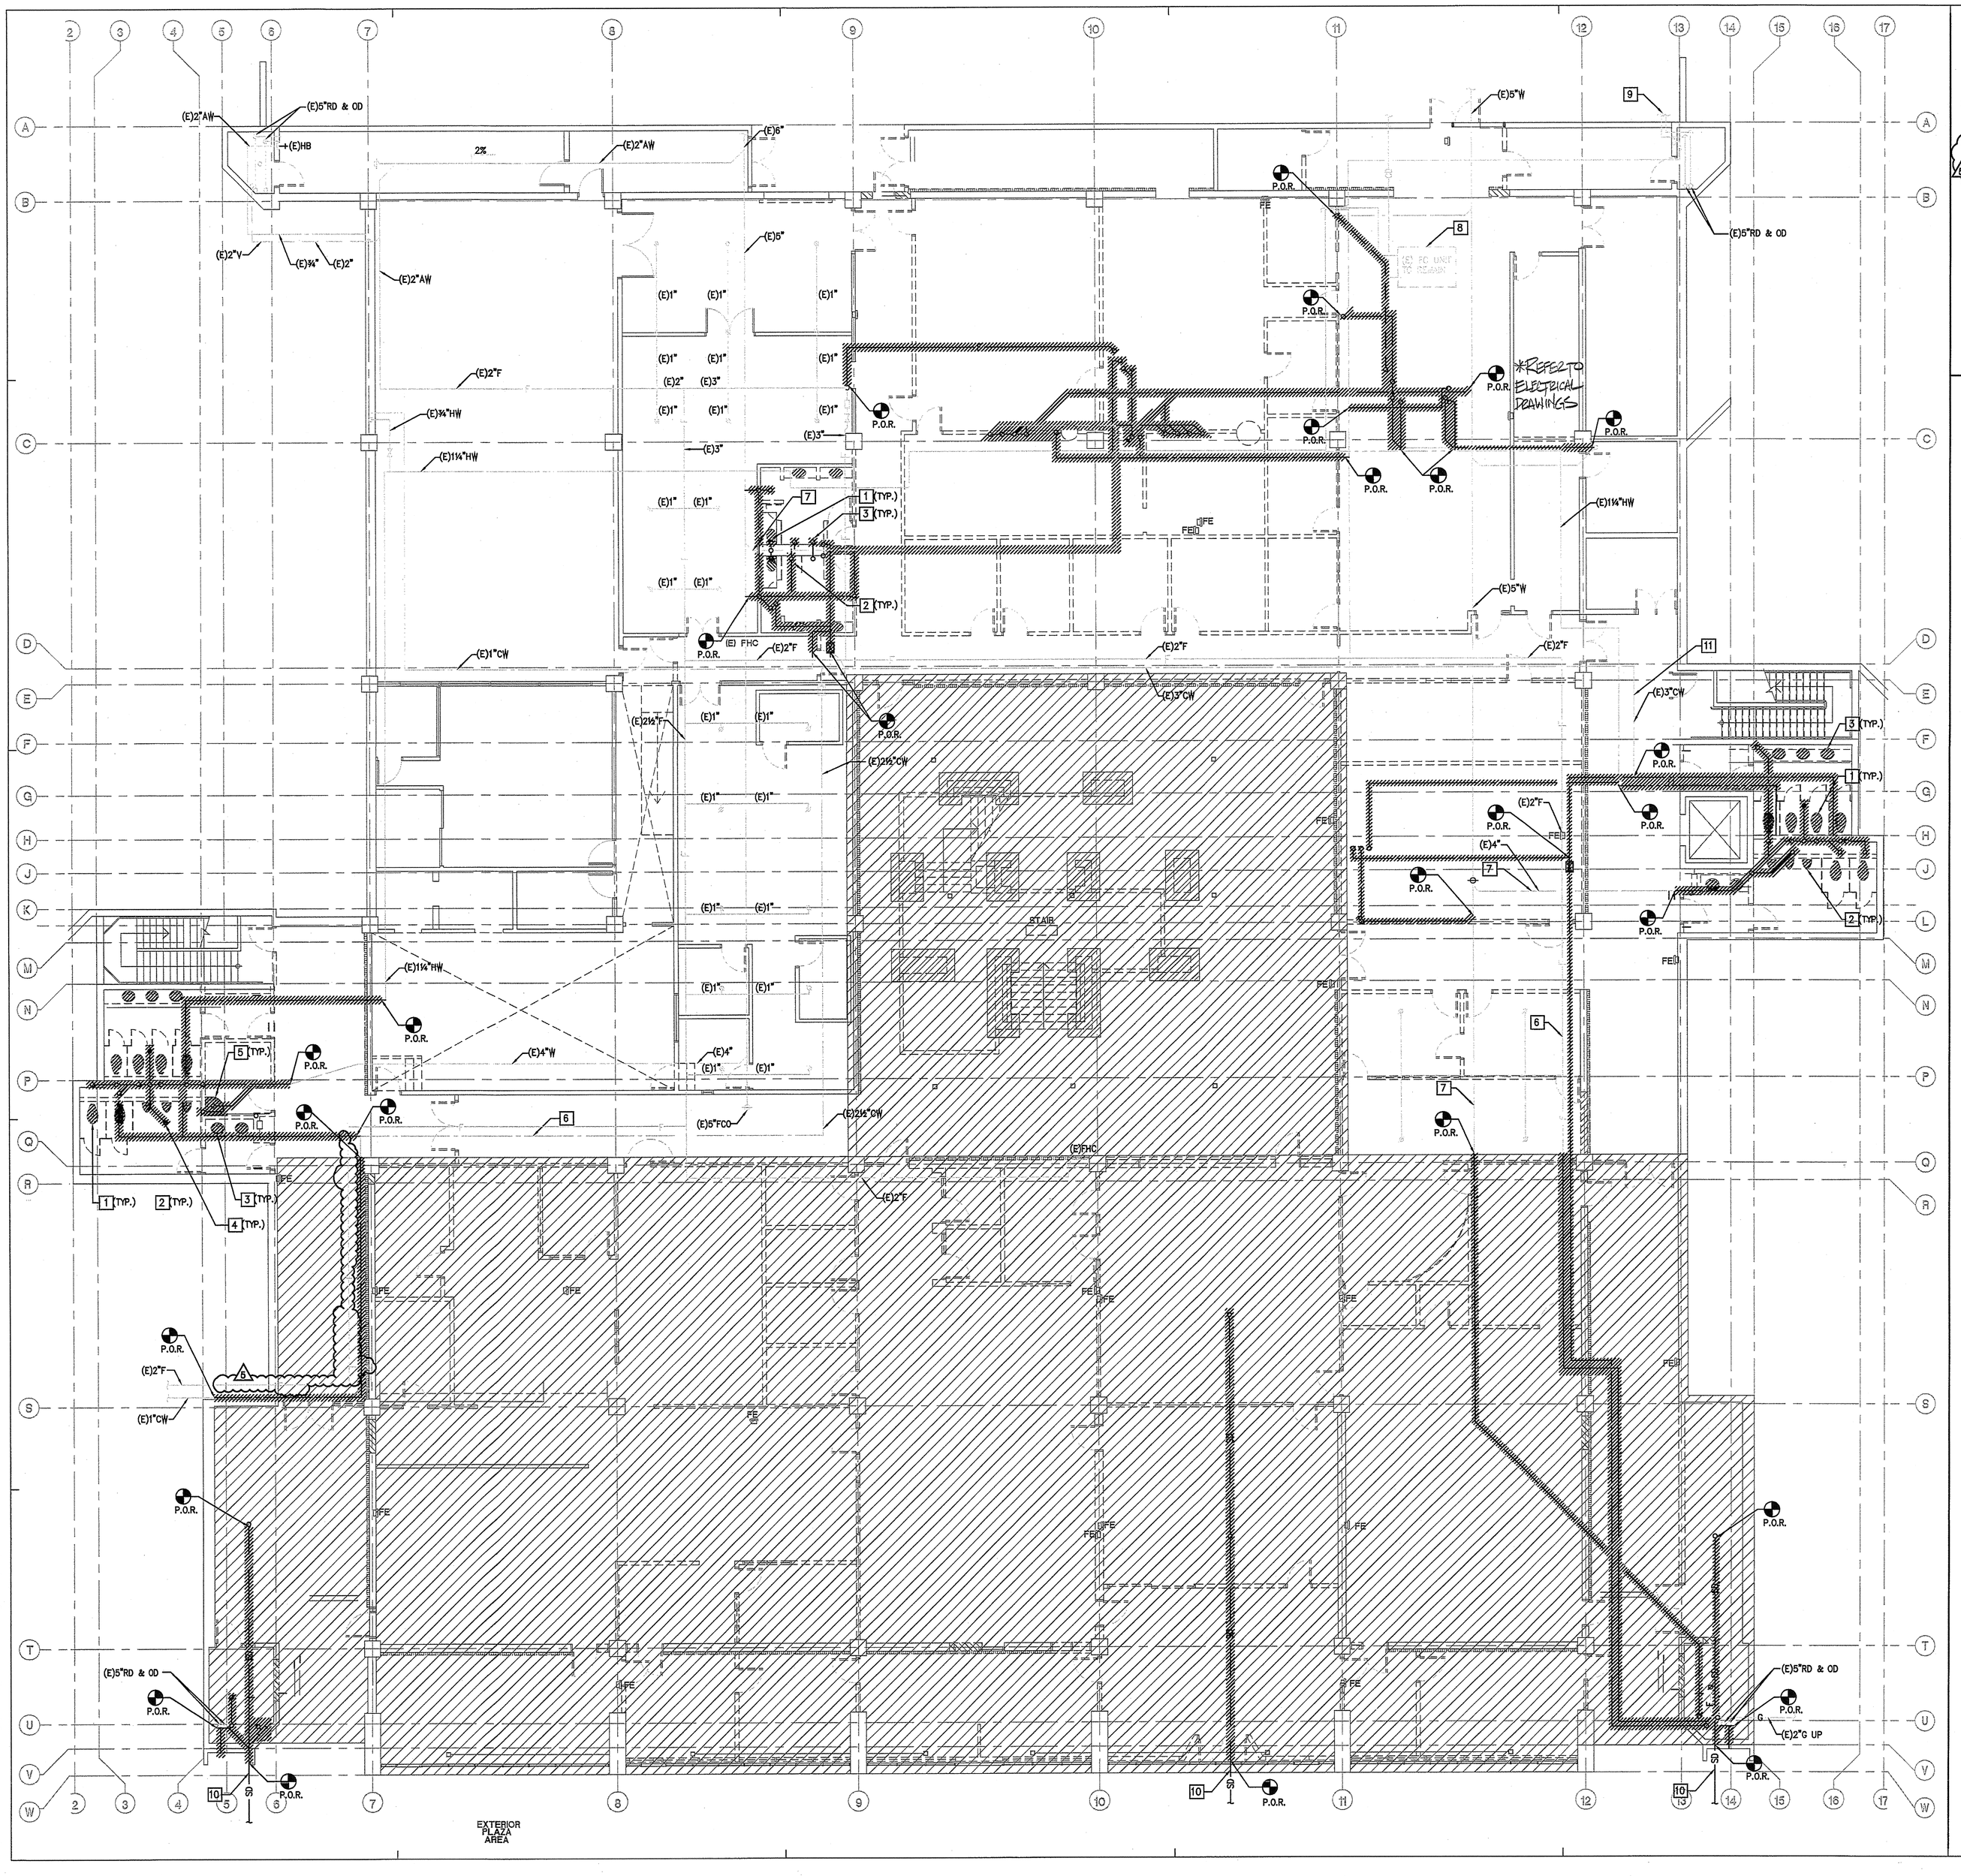

DEMOLITION GENERAL NOTES

1. REMOVE EXISTING CW, HW, VENT AND WASTE PIPING SERVING FIXTURES THAT WILL BE DEMOLISHED, AND AS SHOWN. REUSE EXISTING CW, HW, VENT, AND WASTE PIPING TO SERVE NEW FIXTURE IN SAME LOCATION AS EXISTING.
2. ALL PIPING SHOWN ON PLANS LIGHT SHADED AND NOT INDICATED OR SHOWN TO BE REMOVED, SHALL BE EXISTING TO REMAIN UNLESS NOTED OTHERWISE. (U.N.O.)
3. REMOVE EXISTING WASTE PIPING BELOW SLAB IN CONFLICT WITH NEW WASTE PIPING INSTALLATION. PROVIDE NECESSARY SAW CUTTING FOR REMOVAL AND NEW INSTALLATION. PROVIDE PATCHING AS NECESSARY PER STRUCTURAL PLANS. VERIFY AND LOCATE EXISTING WASTE PIPING PRIOR TO COMMENCEMENT OF WORK. (5)

DEMOLITION KEYNOTES

1. REMOVE EXISTING WATER CLOSET AND ALL ASSOCIATED PIPING.
2. REMOVE EXISTING URINAL AND ALL ASSOCIATED PIPING.
3. REMOVE EXISTING LAVATORY AND ALL ASSOCIATED PIPING.
4. REMOVE EXISTING FLOOR DRAIN AND ALL ASSOCIATED PIPING.
5. REMOVE EXISTING SERVICE SINK AND ALL ASSOCIATED PIPING.
6. EXISTING FIRE PROTECTION PIPING TO REMAIN.
7. EXISTING WASTE PIPING TO REMAIN.
8. EXISTING HVAC EQUIPMENT TO REMAIN. REFER TO MECHANICAL PLANS FOR EXACT LOCATION.
9. EXISTING ROOF DRAIN AND OVERFLOW DRAIN TO REMAIN.
10. EXISTING ROOF DRAIN TO REMAIN.
11. EXISTING COLD WATER TO REMAIN.

SADDLEBACK COLLEGE

gkkworks
2355 Main Street Suite 220
Irvine | CA 92614
949 250 1500
949 955 2708 fax

Architect Seal

Consultant and Seal

REGISTERED PROFESSIONAL ENGINEER CHRISTOPHER J. FUNDAMENT No. 24931 Exp. 9-30-10 MECHANICAL STATE OF CALIFORNIA

Fundament & Associates Inc.
Engineering Consultants
26 Executive Park, Suite 100, Irvine CA 92614 (949) 251-1131

Agency Approval

No.	Date	Revision/Issue
5	11-20-09	ADDENDUM NO. 05

Project Name

JAMES B. UTT MEMORIAL LEARNING RESOURCE CENTER RENOVATION
28000 Marguerite Parkway
Mission Viejo, California 92692

Checked By | Drawn By

Sheet Title

PLUMBING FIRST FLOOR DEMOLITION PLAN

Sheet Number

PD2.01

Project Number: 04-111
Scale: 1/8"=1'-0"

© 2009 gkkworks, All Rights Reserved
NO PART OF THE CONTENTS OF THIS DOCUMENT MAY BE REPRODUCED OR TRANSMITTED IN ANY FORM OR BY ANY MEANS WITHOUT THE WRITTEN PERMISSION OF GKKWORKS.

J:\7113-Saddleback Library\Plumb\7113-PD2.01.dwg 11/23/2009

OR31777-51697 P1 S2 - R C CONSTRUCTION SERVICES - PG 182 OF 235 (P1 S2) 1 SET.TIF - 2/3/2010 - 15:34