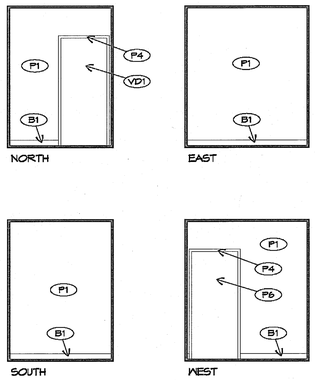

Outside Storage - C107 | SCALE: 1/4"=1'-0" | 6

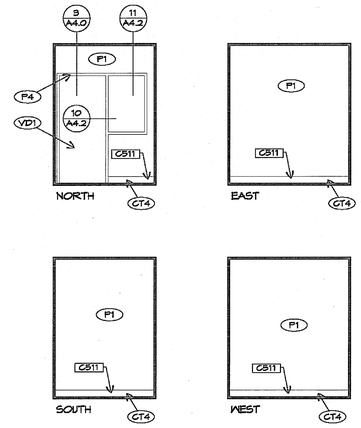

Office - C108 | SCALE: 1/4"=1'-0" | 4

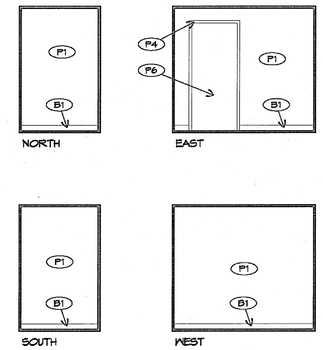

Electrical - C109 | SCALE: 1/4"=1'-0" | 1

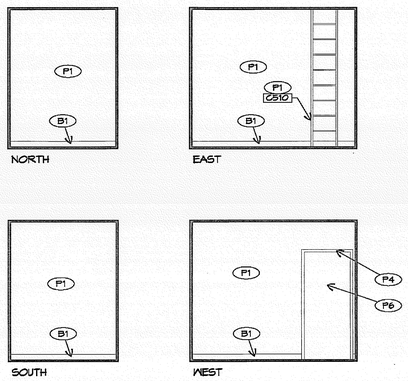

Storage - C102 | SCALE: 1/4"=1'-0" | 7

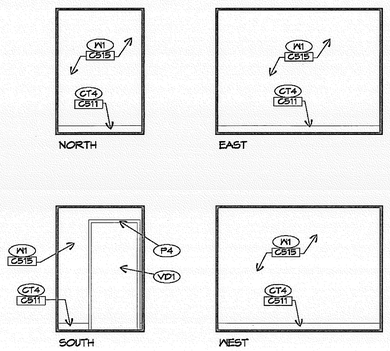

Storage - C103 | SCALE: 1/4"=1'-0" | 5

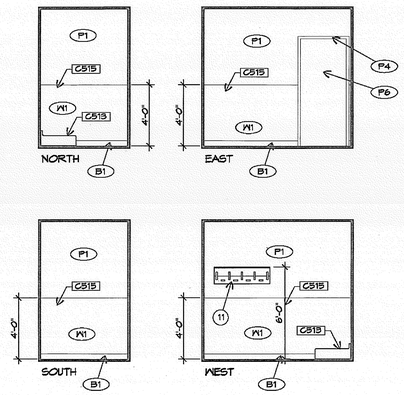

NOTES:
1. SEE A-4.5 FOR FINISH LEGEND, INTERIOR KEY NOTES, AND RESTROOM ACCESSORIES.

Janitor - C104 | SCALE: 1/4"=1'-0" | 2

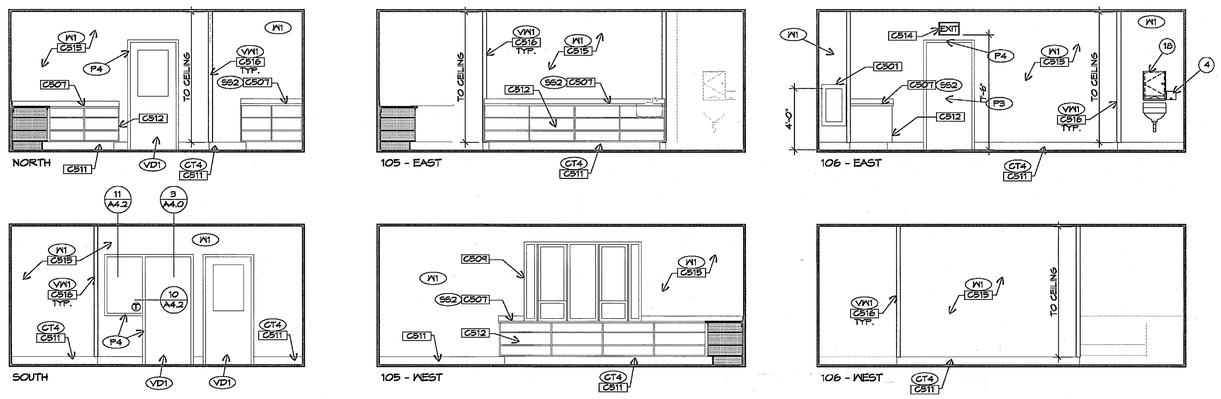

NOTES:
1. SEE A-4.5 FOR FINISH LEGEND AND INTERIOR KEY NOTES

Serving - C105 & Kitchen - C106 | SCALE: 1/4"=1'-0" | 3

MOORE IACOFANO GOLTSMAN, INC.
501 N. HASSO2 ELVD.
FULLERTON, CA 92831
TEL 714/871-3533
FAX 714/871-1153
www.migsmn.com

PITASSI ARCHITECTS, INC.
8439 White Oak Ave., Suite. 105
Rancho Cucamonga, Ca 91730
Tel. 909-980-1361 ■ Fax. 909-944-5814
e-mail. pjpaia@pitassiarchitects.com

CONSULTANT:

PERRIS VALLEY Big League Dream

2155 Trumble Road
Perris, California 92570

SHEET TITLE

CONSTRUCTION DOCUMENT

DATE	REVISIONS

STAMP

CHECKED BY	DATE
-	-

DATE 01-07-10	FILE NAME
DRAWN BY -	SHEET A-4.6
JOB NO. 05208.00	
SCALE	OF SHEETS