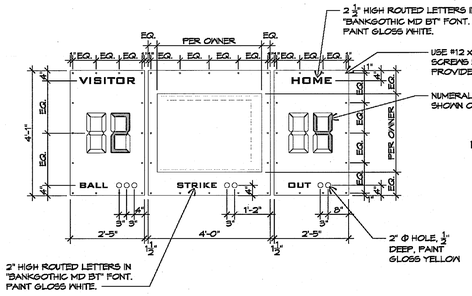

NOTES:

1. PANELS SHALL BE 18LB. 1" THICK HIGH DENSITY URETHANE FOAM, WITH SMOOTH FINISH ON ALL FACES AND EDGES, PAINTED FLAT BLACK, IN DIMENSIONS SHOWN.
2. NUMBERS AND LETTERS SHALL BE ROUTED OR CUT 1/4" DEEP, WITH CLEAN AND SHARP CORNERS
3. OPENING FOR TV MONITOR SHALL BE PER OWNER'S VENDOR. COORDINATE W/ OWNER'S REPRESENTATIVE.
4. PROVIDE COMPLETE SHOP DRAWINGS FOR APPROVAL.
5. DESIGNATED PAINT COLORS SHALL BE APPLIED TO THE DEEP FACE OF ROUTED NUMBERS AND LETTERS ONLY.

Scoreboard Panels | SCALE: 1/2"=1'-0" | 11

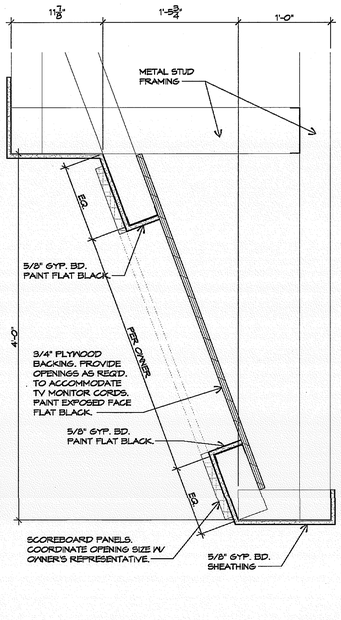

Scoreboard | SCALE: 1 1/2"=1'-0" | 15

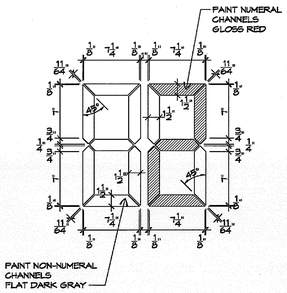

Scoreboard Numerals | SCALE: 1 1/2"=1'-0" | 12

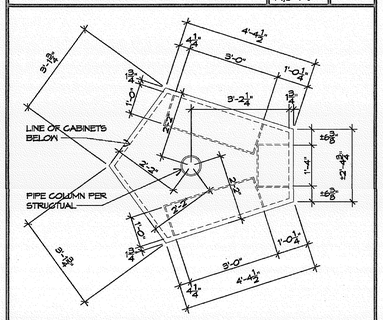

Bar Island | SCALE: 1/2"=1'-0" | 13

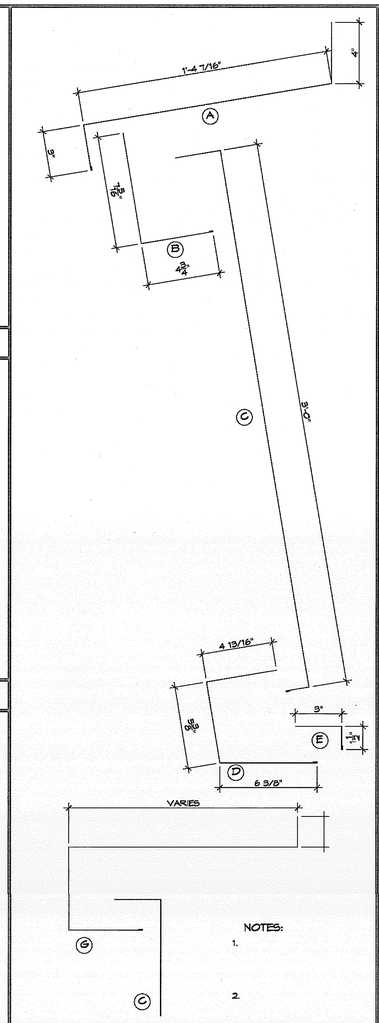

Flashings & Trim | SCALE: 3"=1'-0" | 8

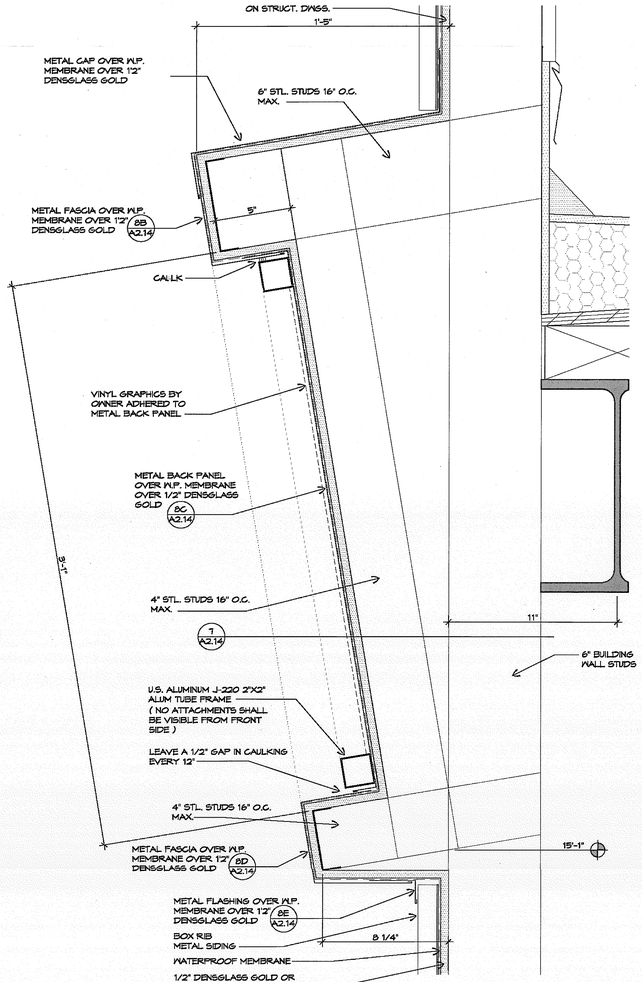

Vertical Section thru Sportscaster Booth | SCALE: 3"=1'-0" | 6

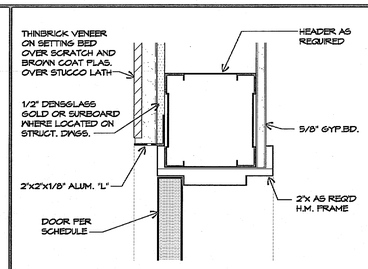

Head at extr. Door | SCALE: 3"=1'-0" | 1

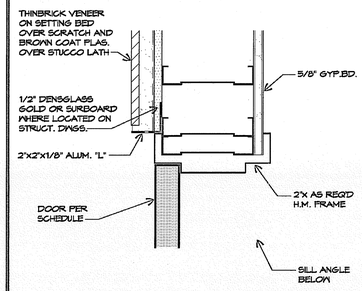

Jamb at extr. Door | SCALE: 3"=1'-0" | 2

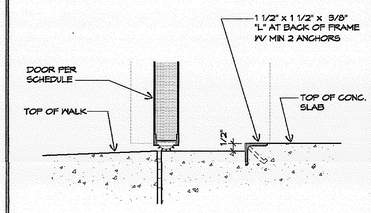

Sill at extr. Door | SCALE: 3"=1'-0" | 3

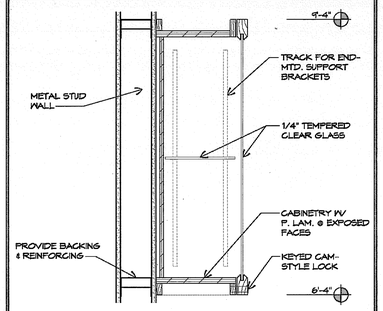

Upper Cabinet | SCALE: 1 1/2"=1'-0" | 16

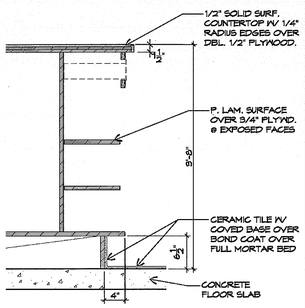

Bar Island | SCALE: 1"=1'-0" | 14

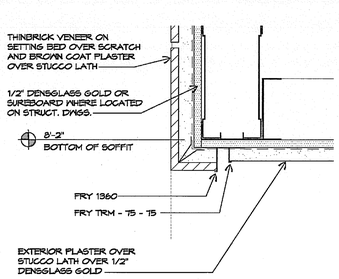

Soffit | SCALE: 3"=1'-0" | 9

Horiz. Section thru Sportscaster Booth | SCALE: 3"=1'-0" | 7

-	SCALE: -	4

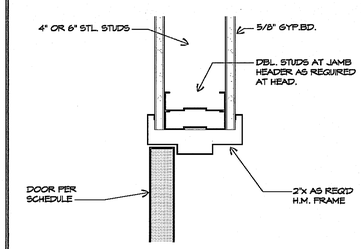

Jamb - Head sim. | SCALE: 3"=1'-0" | 5

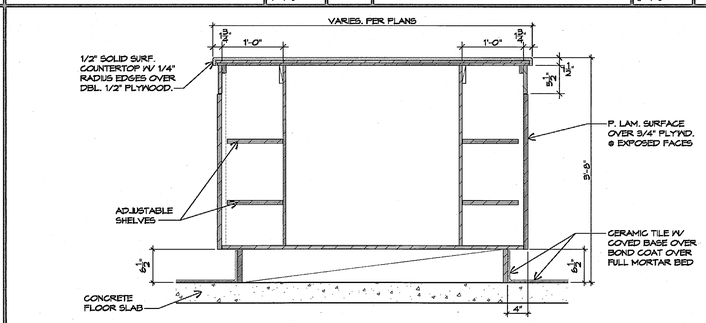

Bar Island | SCALE: 1"=1'-0" | 10

MIG
MOORE IACOFANO GOLTSMAN, INC.
501 N. HARBOR BLVD.
FULLERTON, CA 92831
TEL 714/871-3638
FAX 714/871-1169
www.migcorp.com

PITASSI ARCHITECTS, INC.
8439 White Oak Ave., Suite. 105
Rancho Cucamonga, Ca 91730
Tel. 909-980-1361 ▫ Fax. 909-944-5814
e-mail. pjpaia@pitassiarchitects.com

CONSULTANT:

PERRIS VALLEY Big League Dreams

2155 Trumble Road
Perris, California 92570

SHEET TITLE

100% CONSTRUCTION DOCUMENT

DATE	REVISIONS

STAMP

CHECKED BY	DATE
-	-

DATE	FILE NAME
01-07-10	

DRAWN BY	SHEET
-	A-2.14

JOB NO.	
05208.00	

SCALE	OF SHEETS