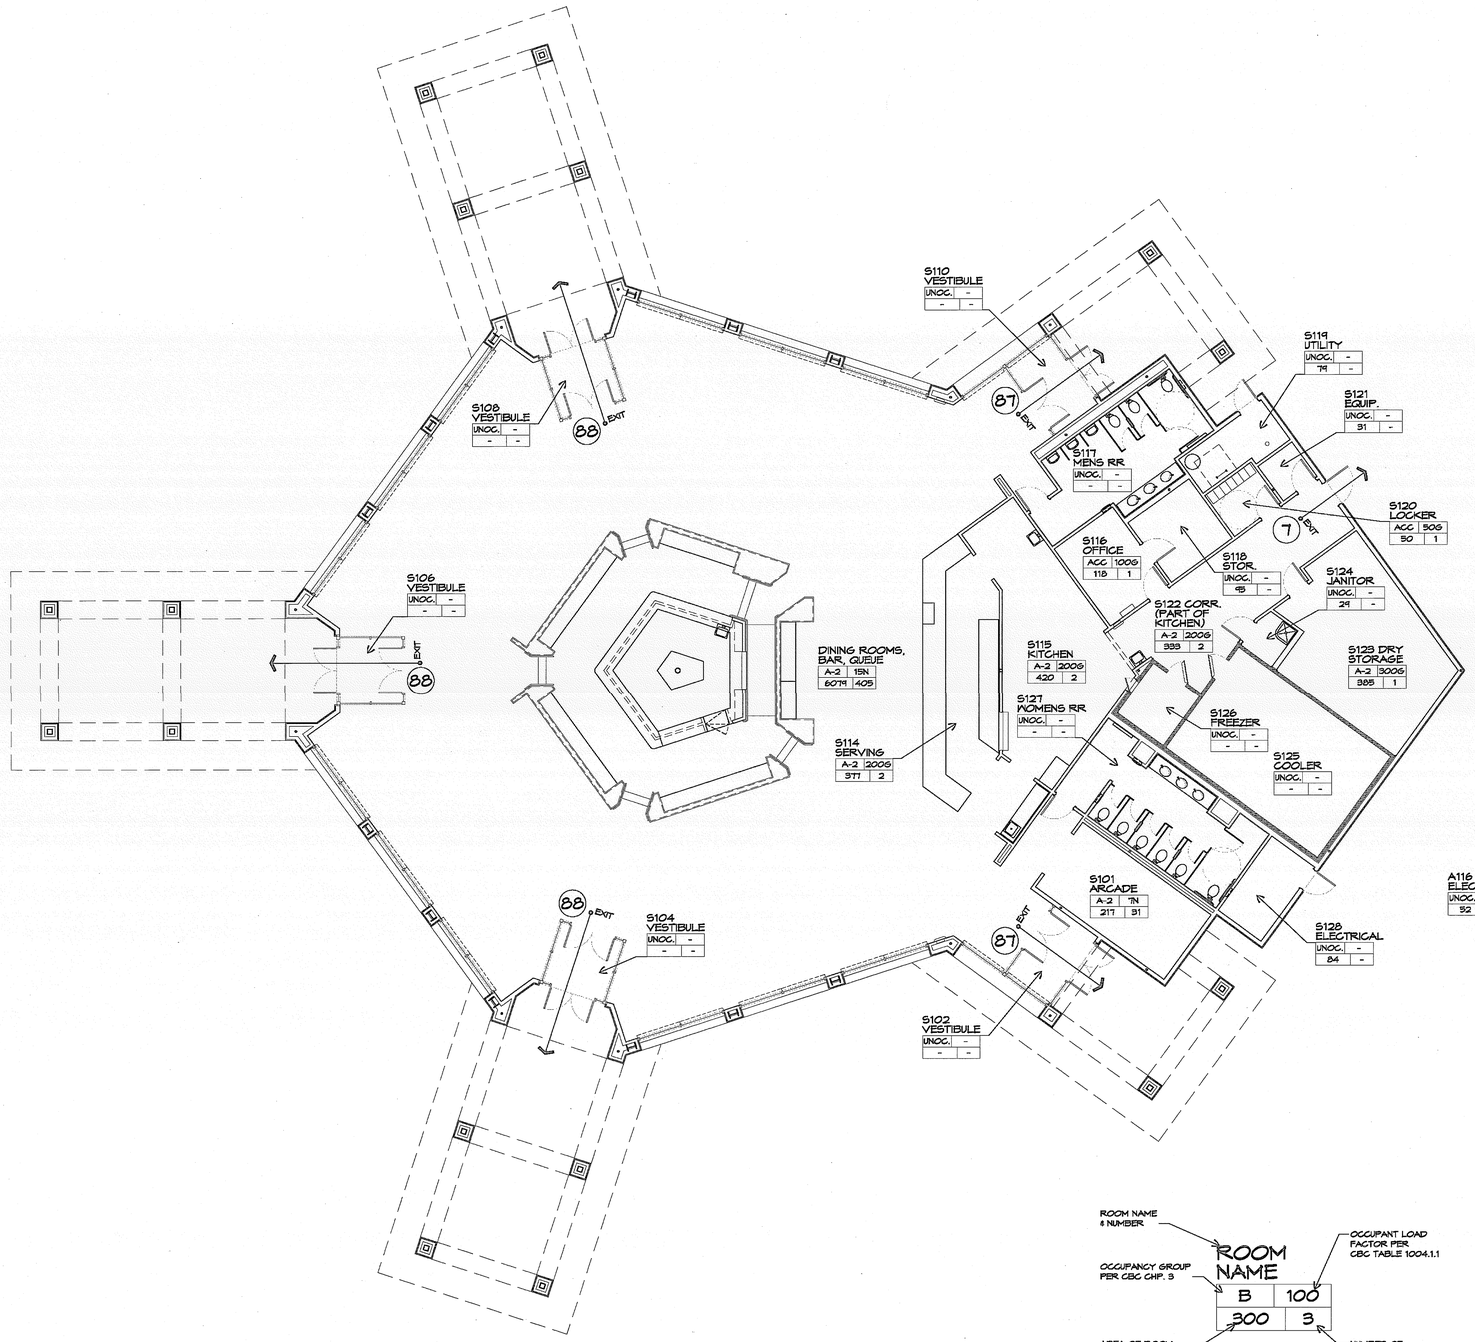

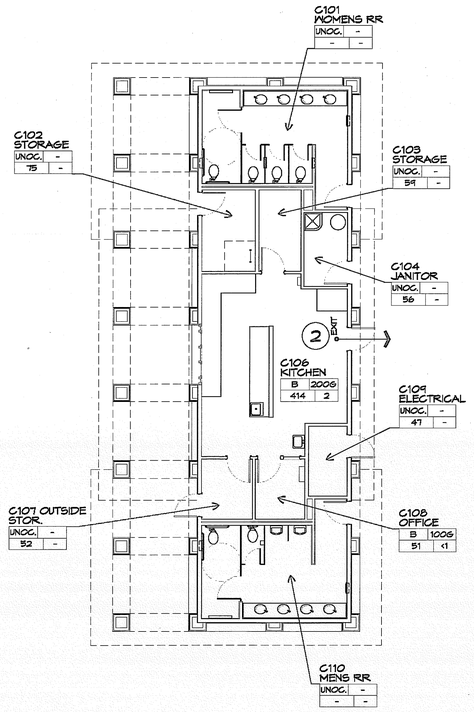

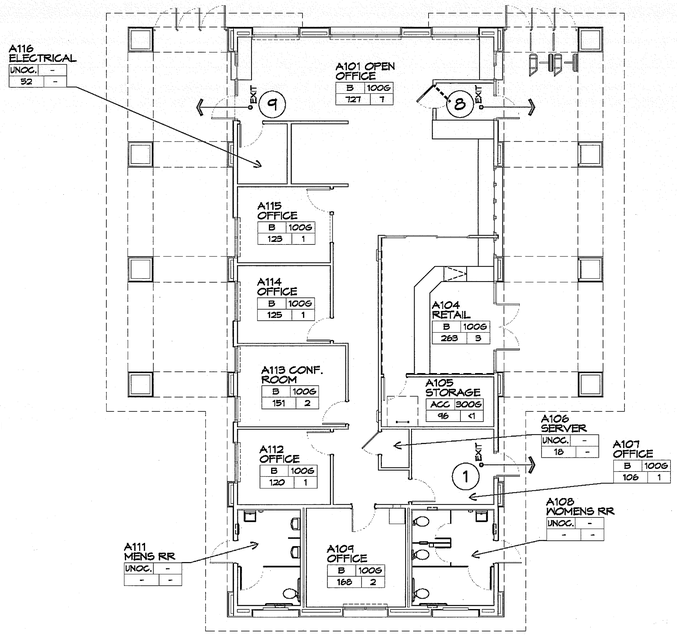

ROOM NAME & NUMBER

OCCUPANCY GROUP PER CBC CHP. 3

OCCUPANT LOAD FACTOR PER CBC TABLE 1004.1.1

ROOM NAME	
B	100
300	3

AREA OF ROOM IN SQUARE FEET

NUMBER OF OCCUPANTS

NOTES:

1. FOR PURPOSES OF DETERMINING OCCUPANCY TYPE FOR INDIVIDUAL SPACES, A STORAGE OR SERVICE SPACE LESS THAN 100 S.F. IN AREA SHALL BE CONSIDERED "UNOCCUPIED."
2. OCCUPANT LOAD NUMBERS ARE ROUNDED TO THE NEAREST WHOLE NUMBER UNLESS NOTED OTHERWISE.
3. SPACES WITH AN OCCUPANCY GROUP NOTATION OF "ACC" ARE SPACES CONSIDERED ACCESSORY TO THE BUILDING'S PRIMARY OCCUPANCY.

Occupancy and Fire Safety | SCALE: 1/8"=1'-0" | 1

MOORE IACOFANO GOLTSMAN, INC.
501 N. HARBOR BLVD. FULLERTON, CA 92831
TEL 714/871-3533 FAX 714/871-1183 www.migsmc.com

PITASSI ARCHITECTS, INC.
8439 White Oak Ave., Suite. 105
Rancho Cucamonga, Ca 91730
Tel. 909-980-1361 ▪ Fax. 909-944-5814
e-mail. pjpaia@pitassiarchitects.com

CONSULTANT:

PERRIS VALLEY Big League Dreams

2155 Trumble Road
Perris, California 92570

SHEET TITLE

100% CONSTRUCTION DOCUMENT

DATE	REVISIONS

STAMP

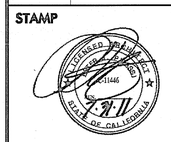

CHECKED BY	DATE
-	-

DATE 01-07-10	FILE NAME
DRAWN BY -	SHEET GN-2
JOB NO. 05208.00	
SCALE	